PERMIT

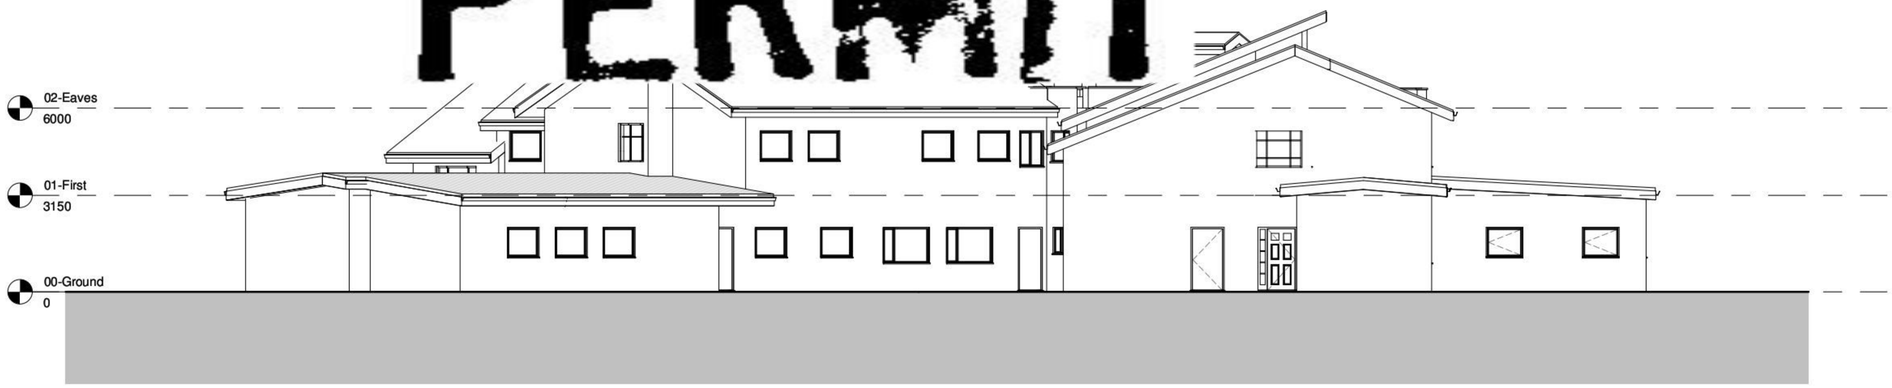

1 **East**
1 : 100

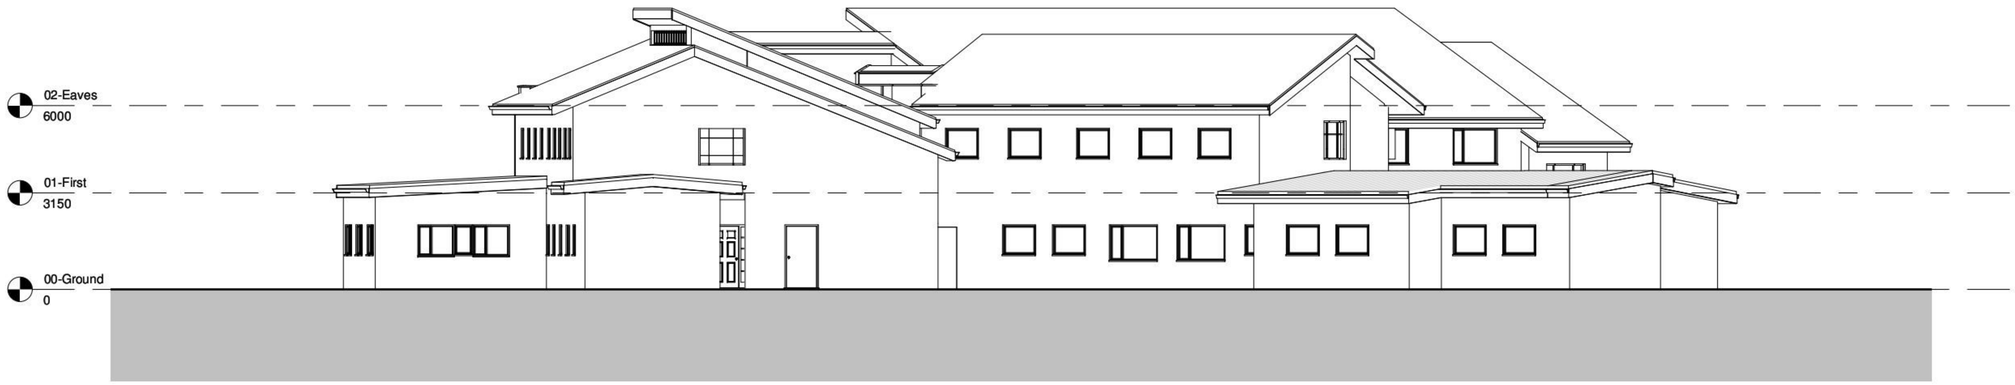

2 **West**
1 : 100

REV.	DETAILS	DATE	REV BY	CHKD BY

ELLIS BELK
Registered in England and Wales No. 4035160

Keel House
244 High Street North
Poole
Dorset
BH15 1EA

Tel: 01202 671555
Fax: 01202 670176
office@ellisbelk.com
www.ellisbelk.com

CLIENT
Solent Community Solutions

PROJECT TITLE AND ADDRESS
Oak Park Children's Hospital
Lavant Drive
Havant

DRAWING TITLE
Existing Elevations Sheet 2

RICS The mark of property professionalism worldwide
INVESTORS IN PEOPLE | Bronze
THE CODE FOR SUSTAINABLE HOMES
abe
partner LABC

Certificate Number 3527

- [ ] Sketch Proposal
- [ ] Planning Application
- [ ] Building Regulation
- [ ] Tender
- [ ] Construction

SCALE	DRAWN BY	CHECKED BY	DATE
1 : 100@A1	KW	RJM	Nov 10
PROJECT NUMBER		DRAWING NUMBER	REVISION
09060		06	

This drawing and depicted design are the copyright of Ellis Belk Associates Ltd and may not be reproduced without written consent.
ALL dimensions are in millimeters unless otherwise stated.
The contractor is to check drawings and to verify ALL dimensions on site. ANY discrepancies are to be notified to Ellis Belk Associates Ltd immediately.