REFUSE

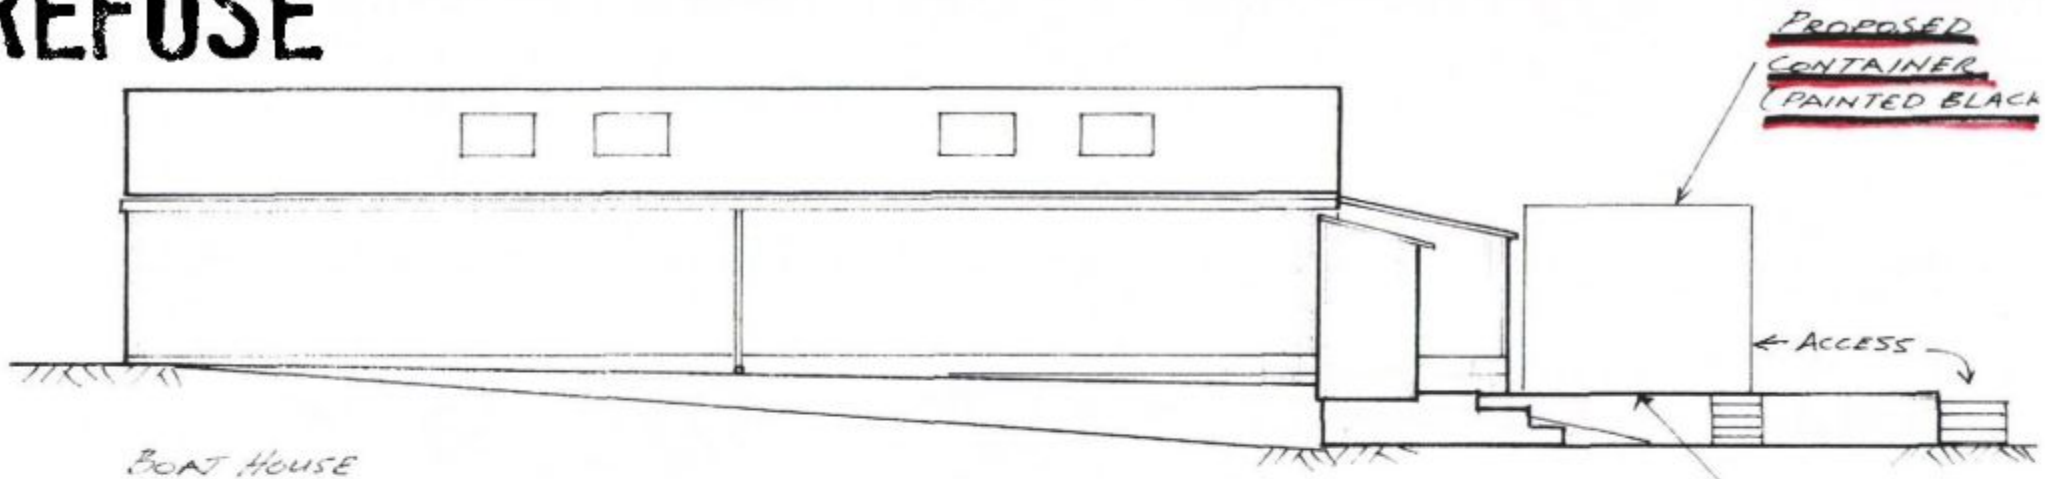

SOUTH ELEVATION

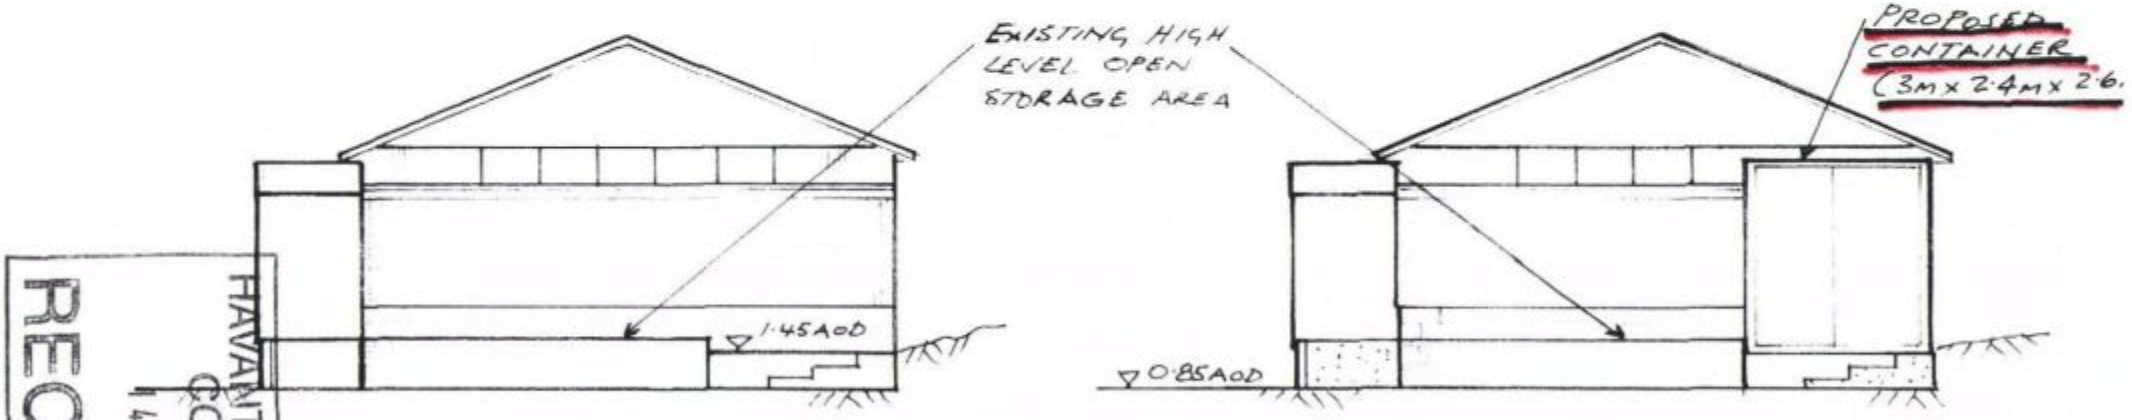

EXISTING

PROPOSED

EAST ELEVATIONS

RECEIVED
HAVANT BOROUGH COUNCIL
14 MAR 2011