PERMIT

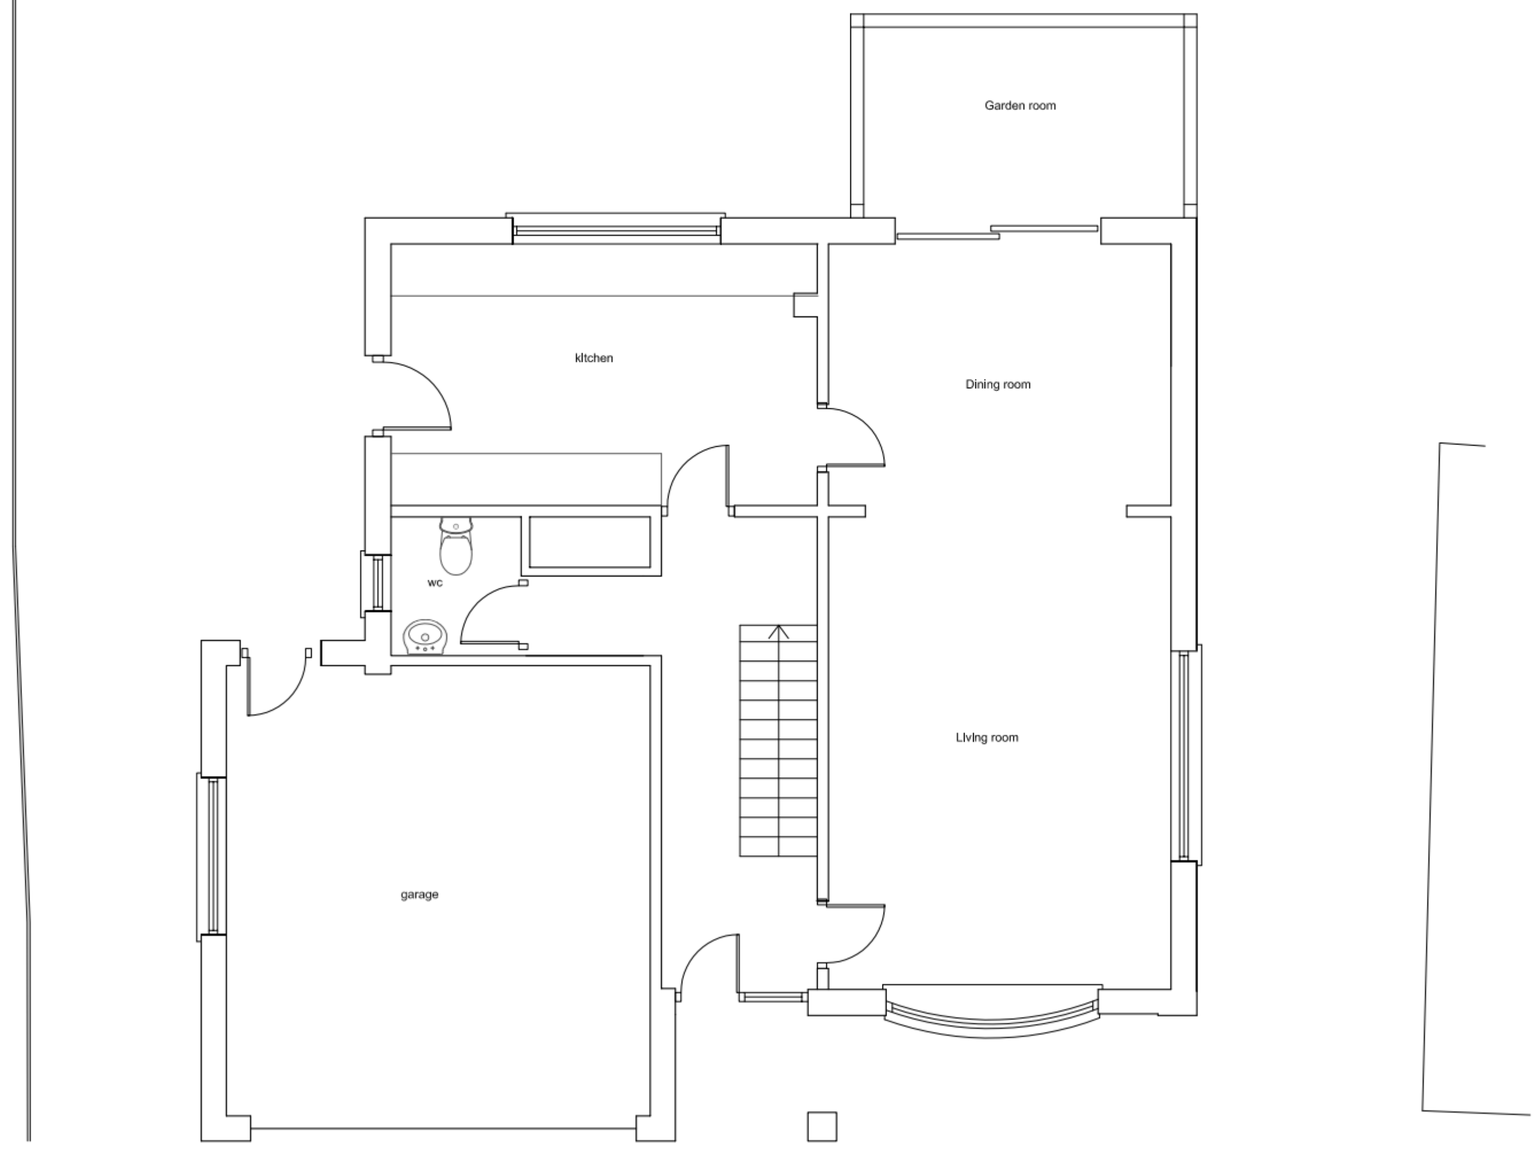

Existing Ground Floor Plan
1:50

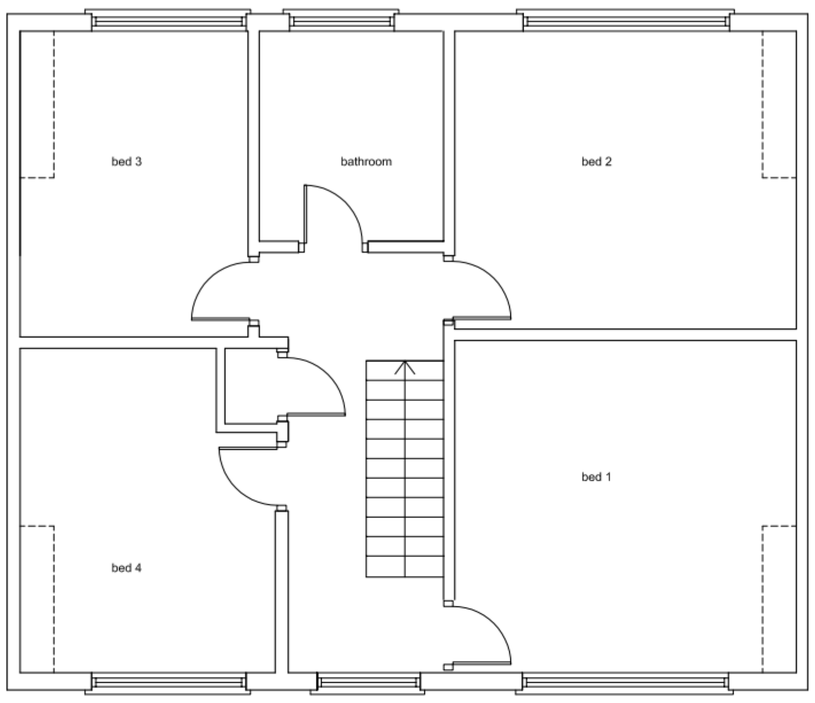

Existing First Floor Plan
1:50

Notes:

This drawing is the copyright of Engineering Architecture Ltd
Do not scale from this drawing.

Revisions	Date
A Front door amended	Dec 10

Scale	Job No.
As shown @ A1	81
Drawing No.	Revision
81/S01	**A**

Drawing:

Existing Floor Plans

Project:

Largo
Queensways
Hayling Island

engineering architecture

14 Francis Avenue
Southsea
PO4 OHN

t. 023 92738864
e. mail@engarc.co.uk
w. www.engarc.co.uk