## Block Plan
Scale = 1:500@A1




PERMIT

Streetwise licence No. 100047474

## Roof Plan
Scale = 1:200@A1




This drawing and design is for use solely in connectionwith the project described below. The drawing and design is the copyright of MKK DESIGN and must not be reissued, loaned or copied without written consent. All dimensions and setting out to be checked on site before contruction. Do not scale from the drawing. The drawing is to be read in conjunction with all other information relevant to the project. Any apparent discrepancy is to brought to the attention of MKK DESIGN

This is a CAD drawing and may only be modified by hand in accordance with QA procedure.

© MKK DESIGN

HAVANT BOROUGH COUNCIL
10 JAN 2011
RECEIVED

Streetwise licence No. 100047474

## Site Sections
Scale = 1:100@A1




PROPOSED SITE LONG-SECTION
(LOOKING SOUTH)




EXISTING SITE LONG-SECTION
(LOOKING SOUTH)

## Boundary Treatment
Scale = nts@A1

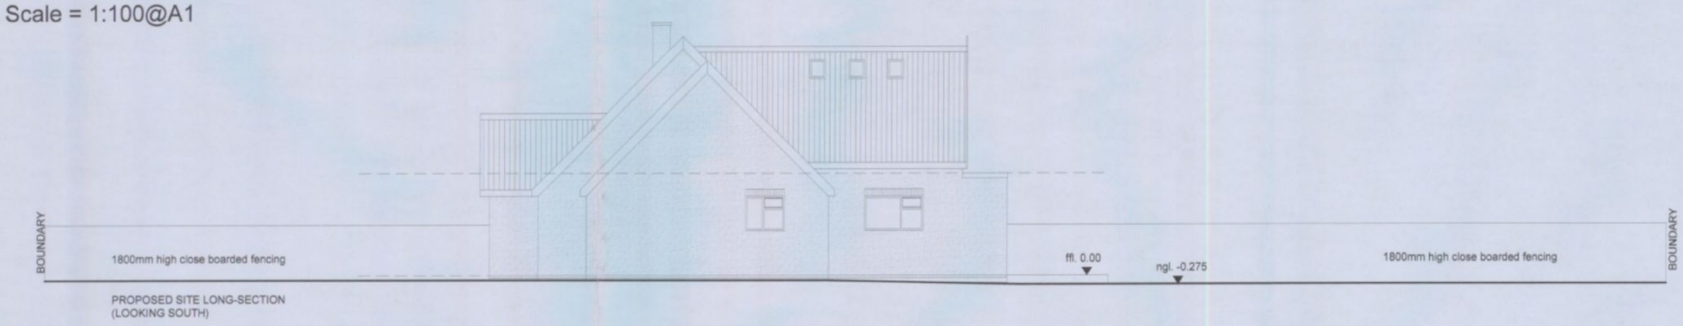


## Location Plan
Scale = 1:1250@A1

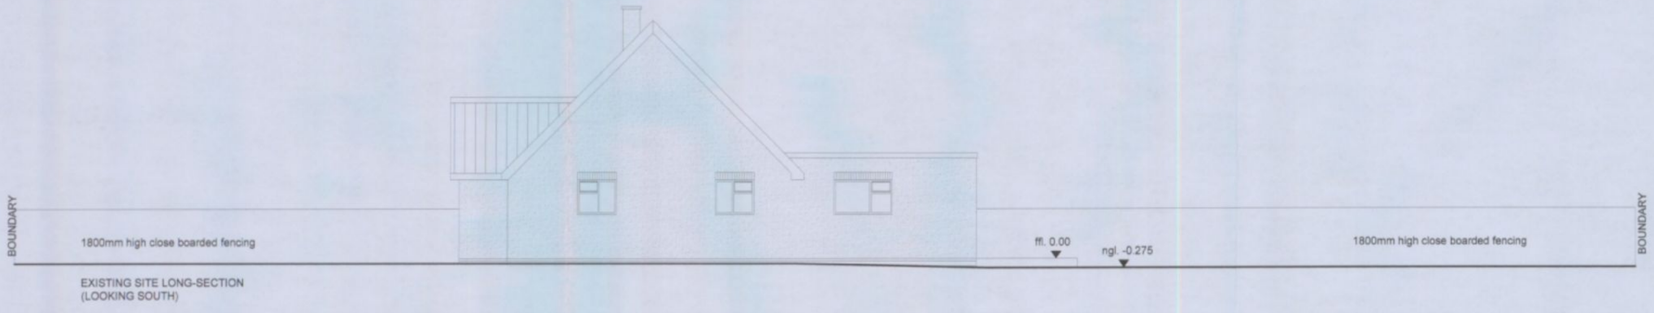


| REV | DATE | DESCRIPTION | DRN | CHKD |
|---|---|---|---|---|

Mr. & Mrs Jenkins

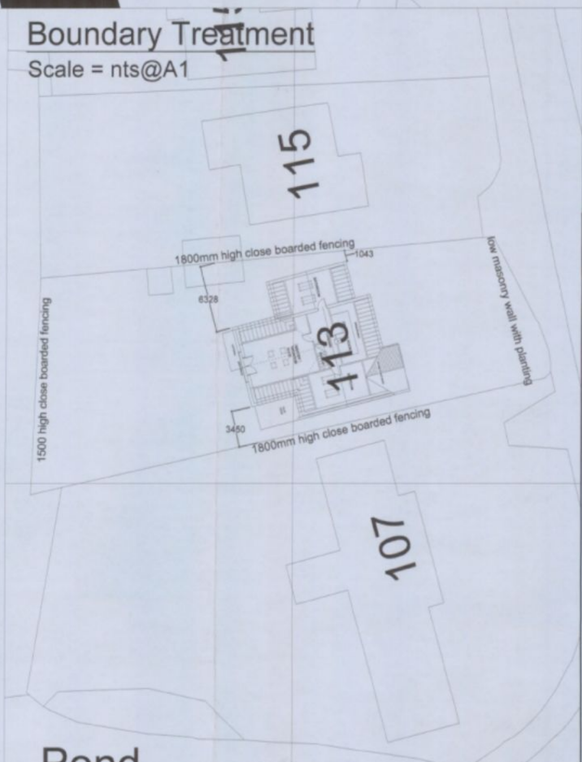PROJECT
113 Havant Rd, Hayling Island
PO11 0LE

DRAWING
Block Plan

MKK DESIGN

| SCALE | DATE | DRAWN | CHECKED |
|---|---|---|---|
| AS_SHOWN | 17.12.2010 | MKK | MKK |
| PROJECT No | DRAWING No | STATUS | REV |
| JEN/2010 | PLAN-002 | P | B |