PERMIT

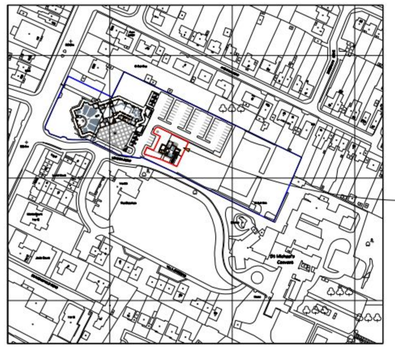

Crown Copyright 2010
Reproduction in whole or in part is prohibited
without the prior permission of the Ordnance Survey.
Serial number: 01211000
Supplied by: Getmapping

PROPOSED PRESBYTERY

Location plan
1:2500

20 0 20 40 60 80 100
Metres

Site plan
1:200

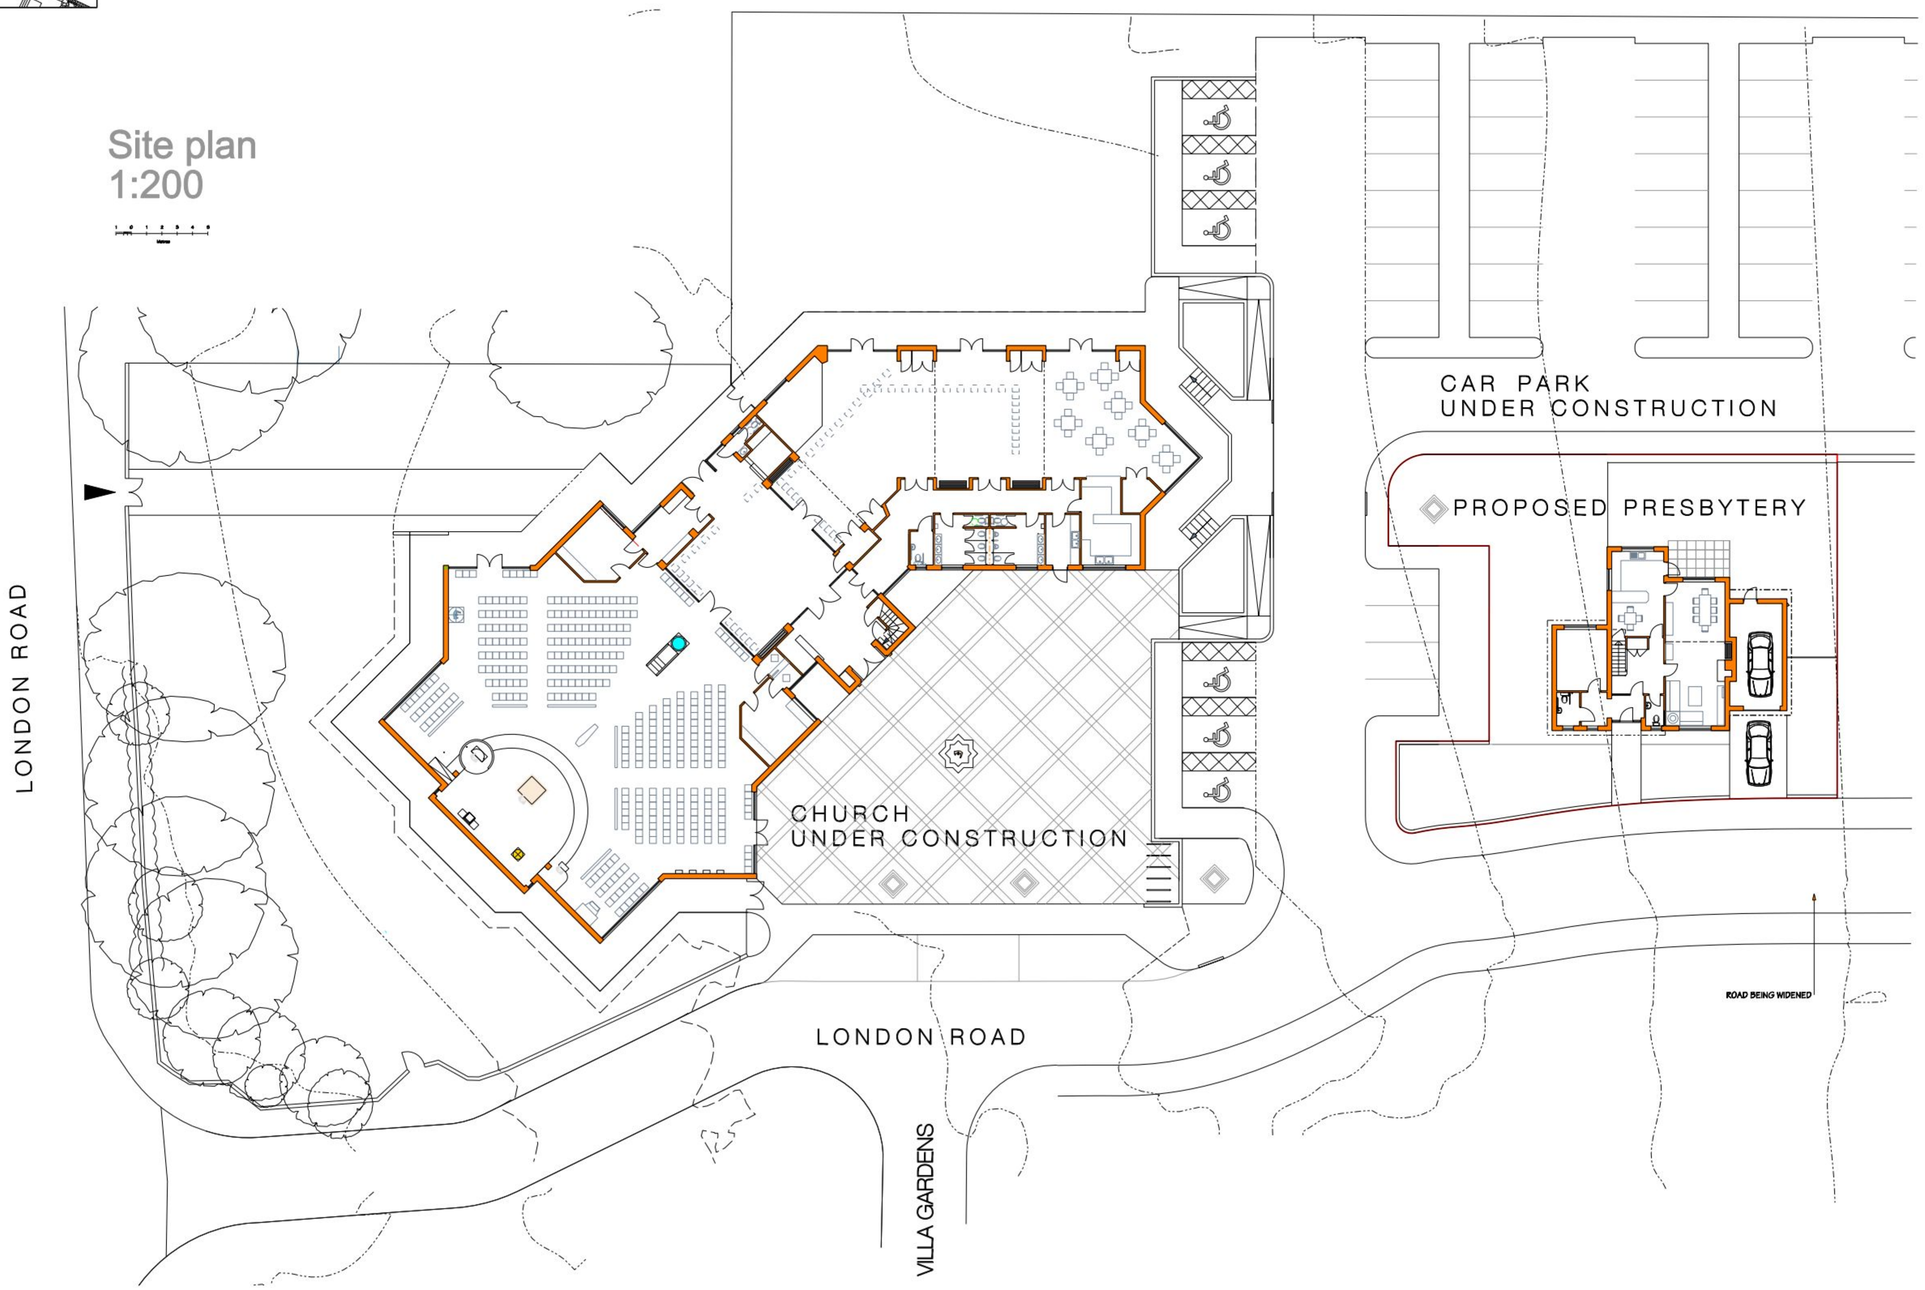

Revisions:

■ Architecture
■ Liturgical Design
■ Building Conservation

Columba Cook

106 Bargates
Christchurch
Dorset
BH23 1QP

T: 01202 479256
F: 01202 490027
E: studio@columba.co.uk
W: columba.co.uk

Project:

Proposed Presbytery

Sacred Heart Church
London Road
Waterlooville

Drawing title:

LOCATION AND SITE PLAN

Scale:	Size:
1:2500 &1:200	A1
Date:	Job no:
08/10	00/400/2

Status:
Planning

Drawing no: **P7** Revision: