
PERMIT

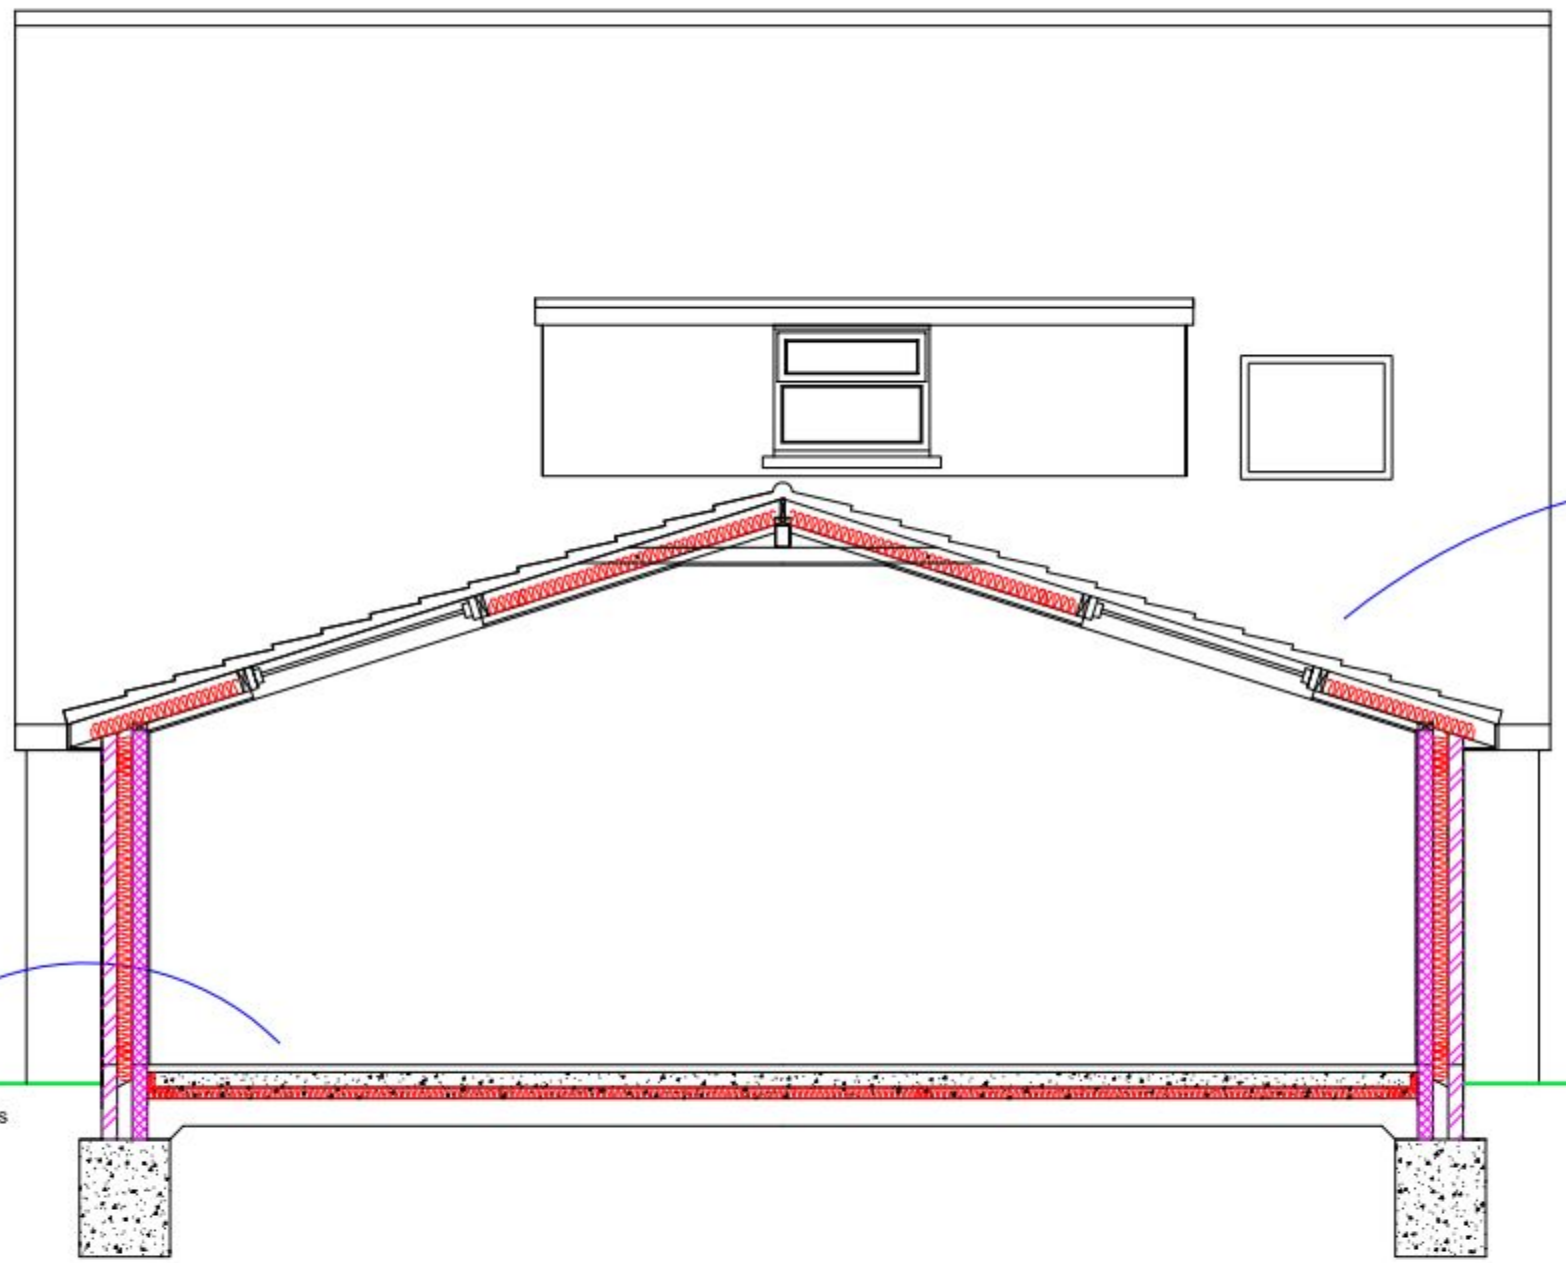

New roof design and support to be to engineers design and calculations, including roof light trimming - see R. Hobbis detail dated Nov 2010.

Floor levels and where possible, ceiling levels to run continuous with existing.

Minimum depth of the foundations are to be 1.0 metres with the final size and depth to suit site conditions and proximity of drains.

PROPOSED CROSS SECTION

SCALE 0 1 2 3 4 5 METRES

SUSSEX BUILDING CONSULTANCY LIMITED 7 SINAH LANE, HAYLING ISLAND, HAMPSHIRE. SCALE - 1/50 REV - C DATE - 12/12/2010	SBCL 3 NORTHCOTE ROAD BOGNOR REGIS PO21 5LZ TEL/FAX - (01243) 861379