PERMIT

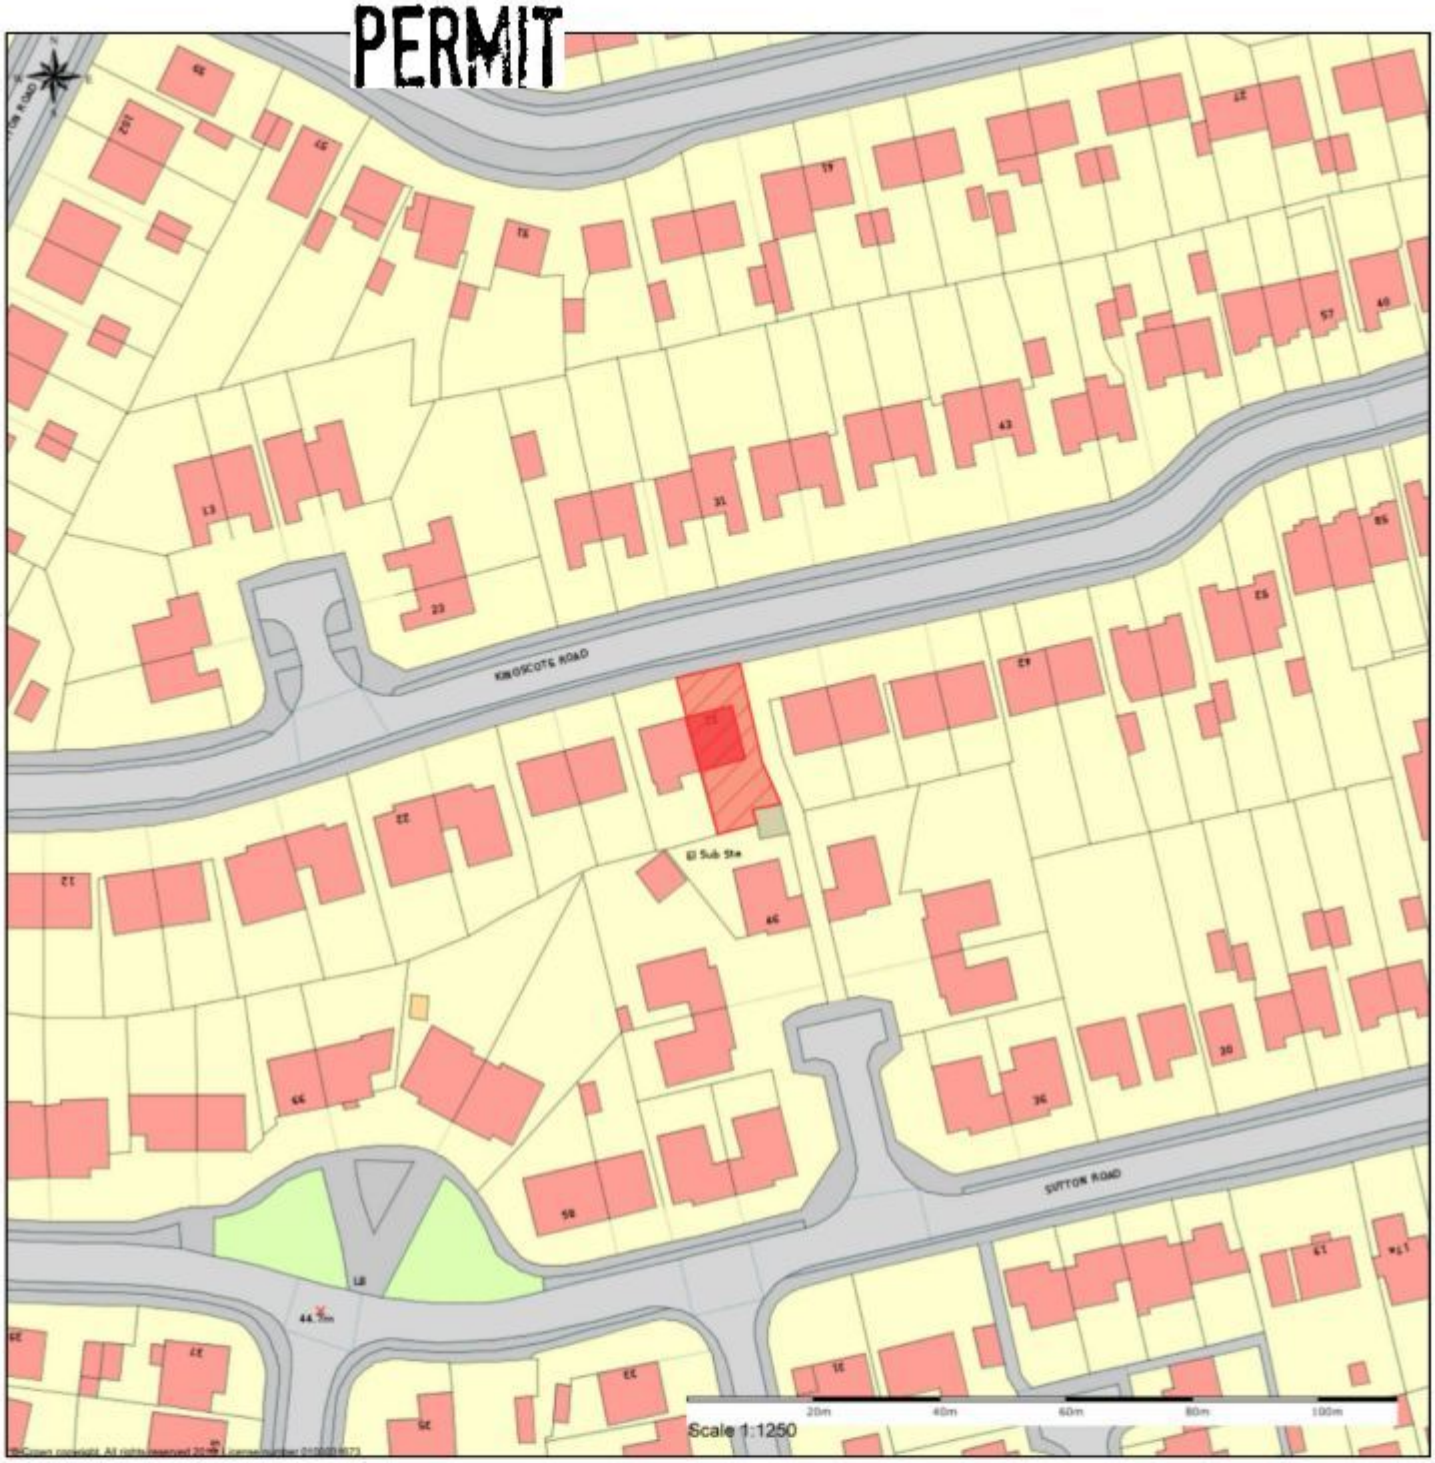

Location Plan

Produced by the Ordnance Survey National Geographic Database and incorporating surveyed revision available at the date of production.
Reproduction in whole or in part is prohibited without the prior permission of Ordnance Survey.
The representation of a road, track or path is no evidence of a right of way.
The representation of features as lines is no evidence of a property boundary.







Boundary treatments for use with Site Plan

Revisions:

Site:	Details
Mr & Mrs B. Parris 32 Kingscote Road Waterlooville PO8 8QB	Location Plan

Job No. / Drwg No.	Reference	Scale	Date
09/149twl / 149/04	Parris WLV	1:1250 @A4	Sept 2010

THIS PLAN IS TO BE USED SOLELY FOR THE PURPOSE OF PLANNING PERMISSION AND DOES NOT TAKE INTO ACCOUNT DRAINAGE FLUE OR VENTILATION OUTLETS. THE BUILDER SHOULD SATISFY HIMSELF FULLY REGARDING THESE ELEMENTS BEFORE COMMENCEMENT OF WORK. ALL DIMENSIONS ON SITE SUPERCEDE THOSE SHOWN ON THE PLANS.