PERMIT



Proposed South Eastern Elevation
1:100



Proposed North Eastern Elevation
1:100

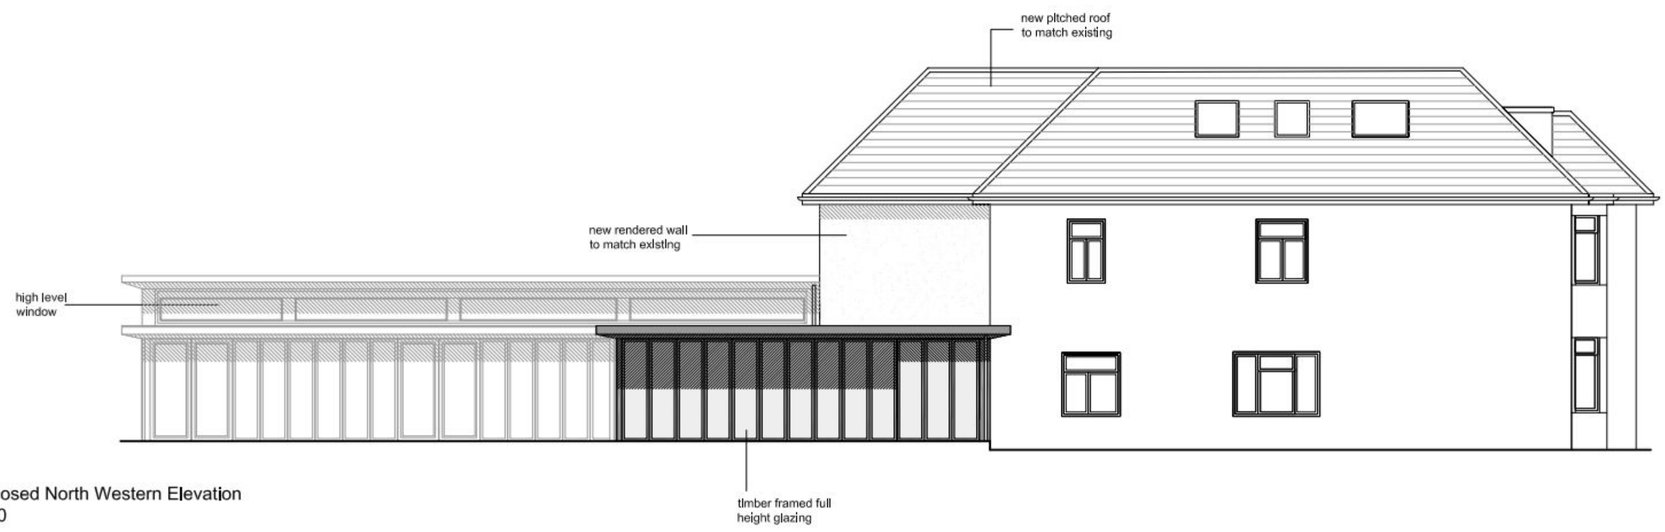

Proposed North Western Elevation
1:100



Proposed South Western Elevation
1:100



Proposed Section A-A
1:100

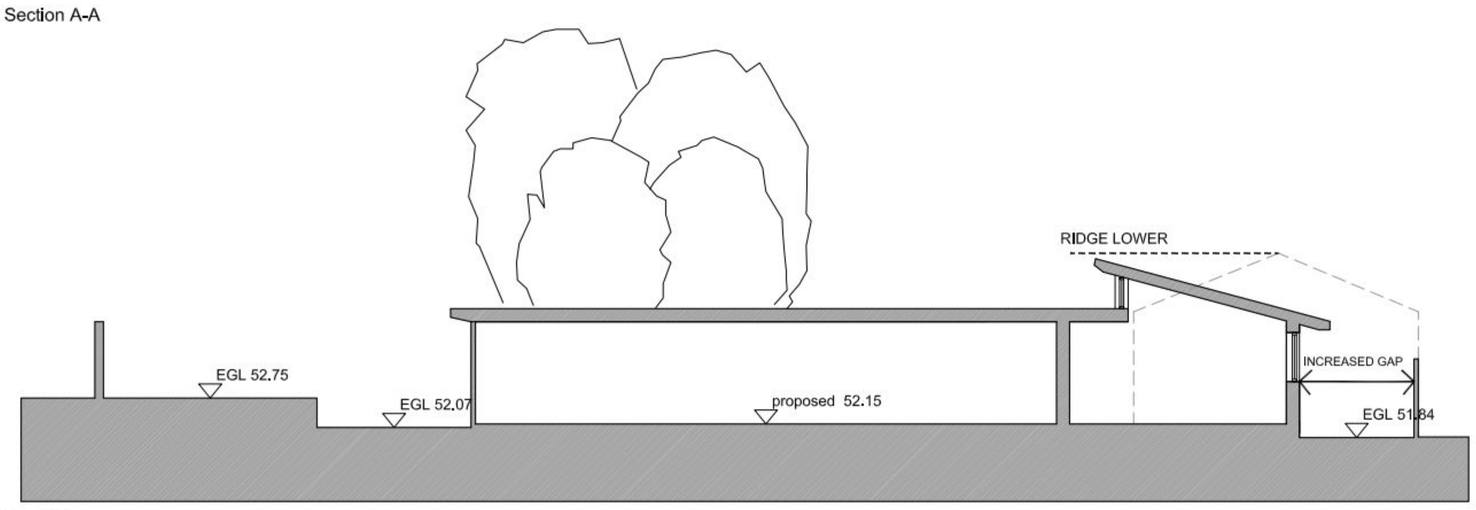

Proposed Section B-B
1:100

Notes:

This drawing is the copyright of Engineering Architecture Ltd
Do not scale from this drawing.

Revisions	Date

Scale	Job No.
As shown	078
Drawing No.	**Revision**
078/PL03	**0**

Drawing:

Proposed elevations & sections

Project:

2 Beeches
Wallis Road, Waterlooville
PO7 7RX

engineering architecture

14 Francis Avenue
Southsea
PO4 OHN

t. 023 92738864
e. mail@engarc.co.uk
w. www.engarc.co.uk