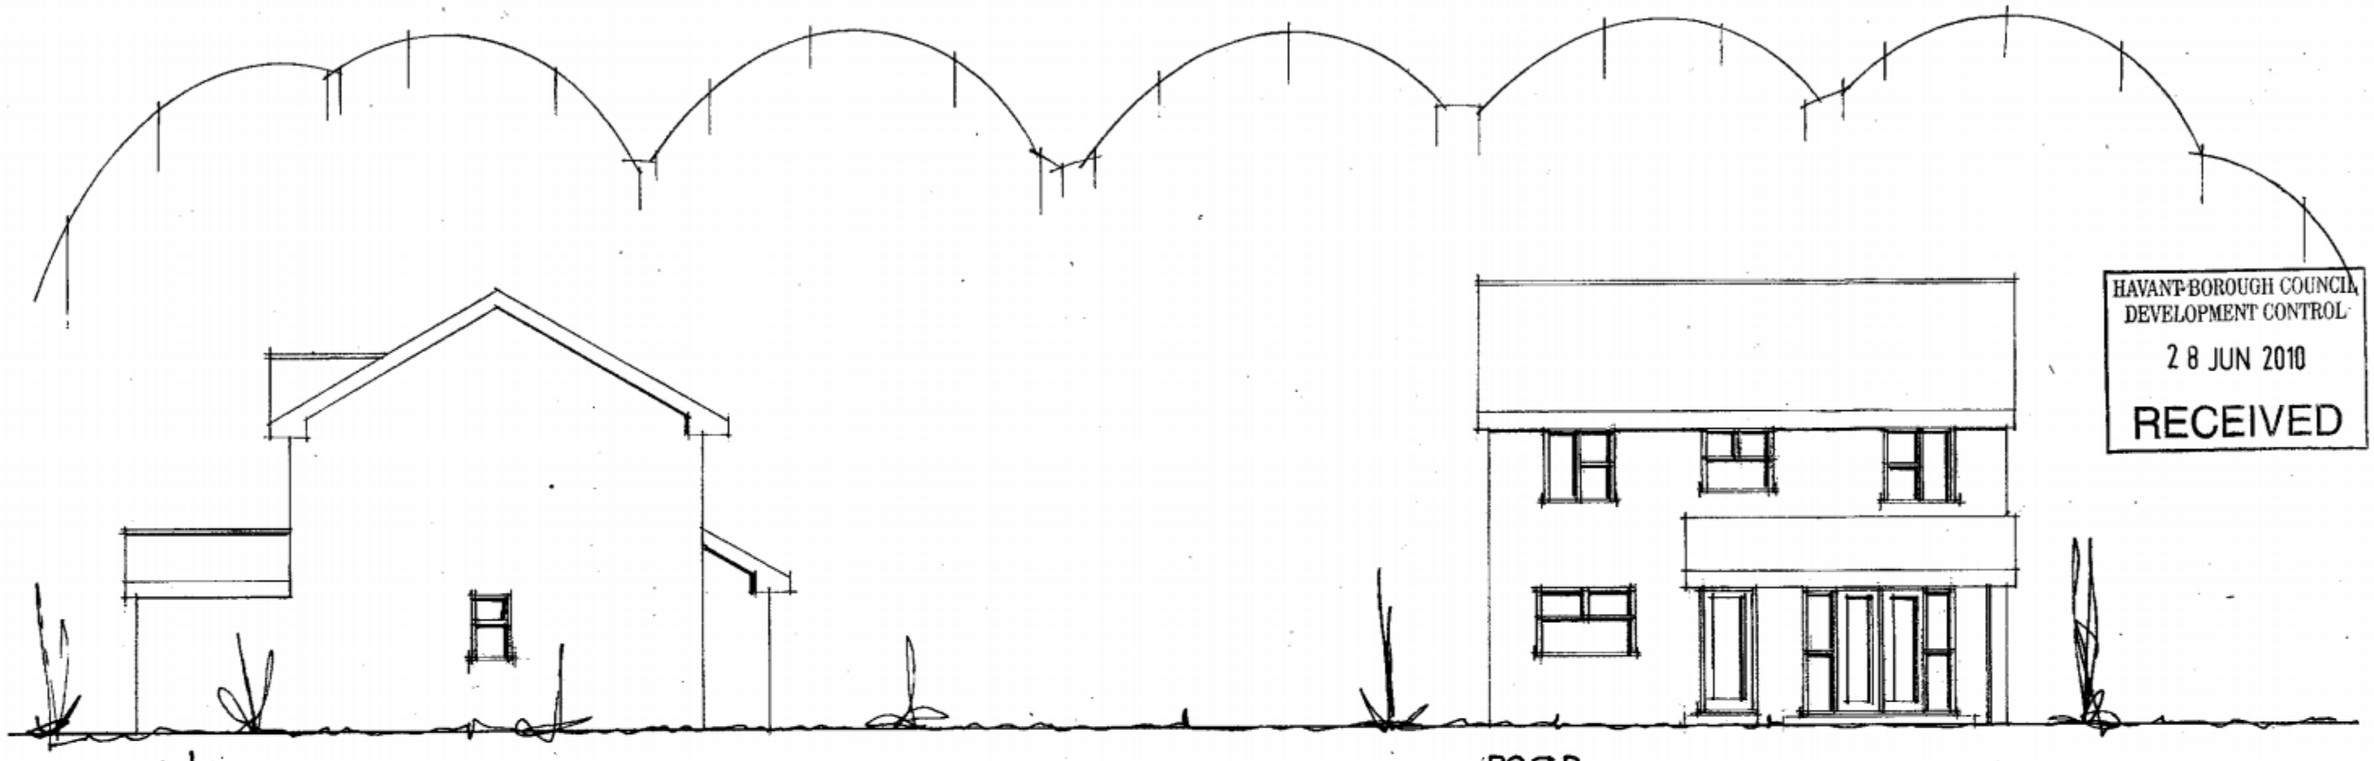

HAVANT BOROUGH COUNCIL
DEVELOPMENT CONTROL
2 8 JUN 2010
RECEIVED

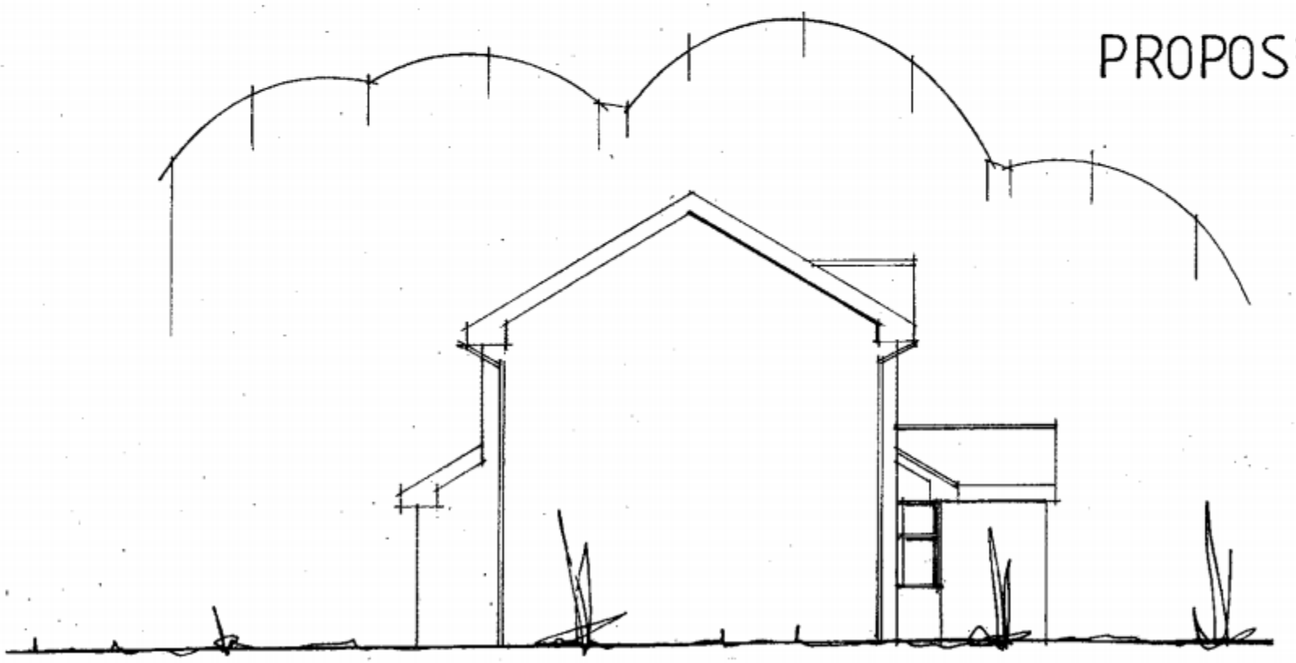

PROPOSED ADDITION TO 84, WESTBOURNE AVE., WESTBOURNE, EMSWORTH, HANTS.

FOR MR & MRS K. SELL.

EXISTING

PETER J. WALKER MRICS
CHARTERED SURVEYOR
182 SEAFRONT, HAYLING ISLAND, HANTS
PO11 9 AN

TEL: 02392 467571

date june 10
scale 1:100