10/54083/000

© Crown copyright.
All rights reserved.
Reproduced by
permission.
Licence No. 100046837

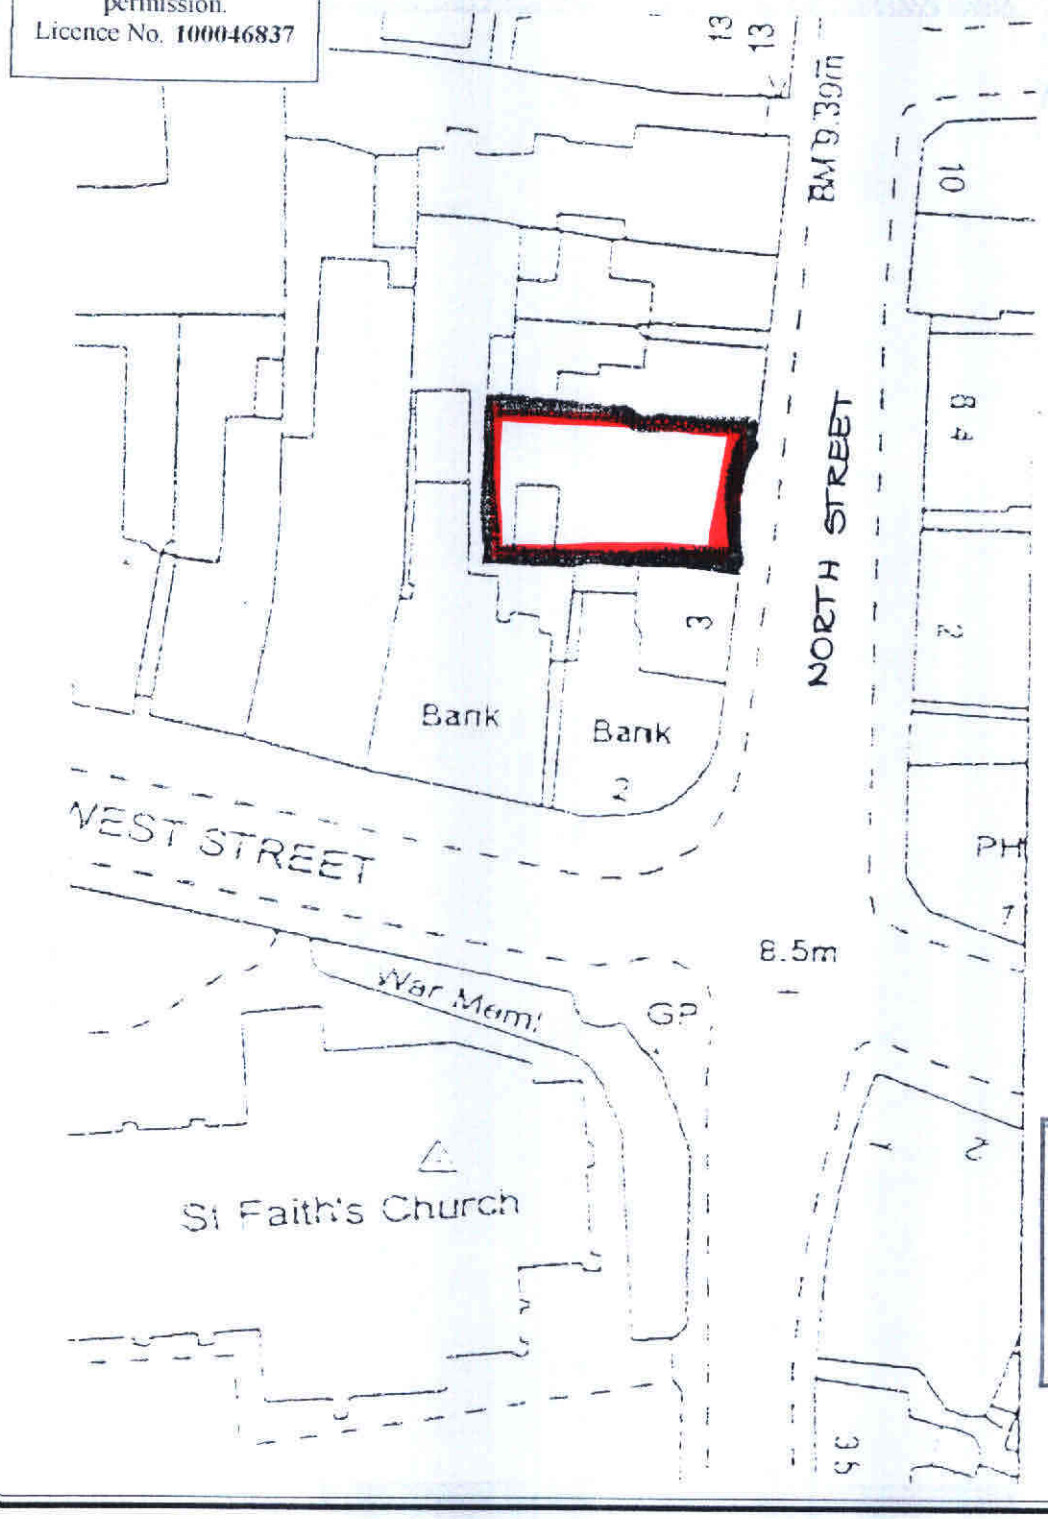

HAVANT BOROUGH
COUNCIL
18 JAN 2010
RECEIVED

Martin Critchley Consultants Ltd.
Architectural and Design Services.

**7, North Street, Havant,
Hampshire, PO9 1PW.
Tel. 02392 474 919
Fax. 02392 49 99 33**

JOB
5 NORTH STREET
HAVANT

Date 15-01-2010

Job No.
0801

DRAWING
BLOCK PLAN

Scale 1:500

Drawn P.C

Drg.No.
202