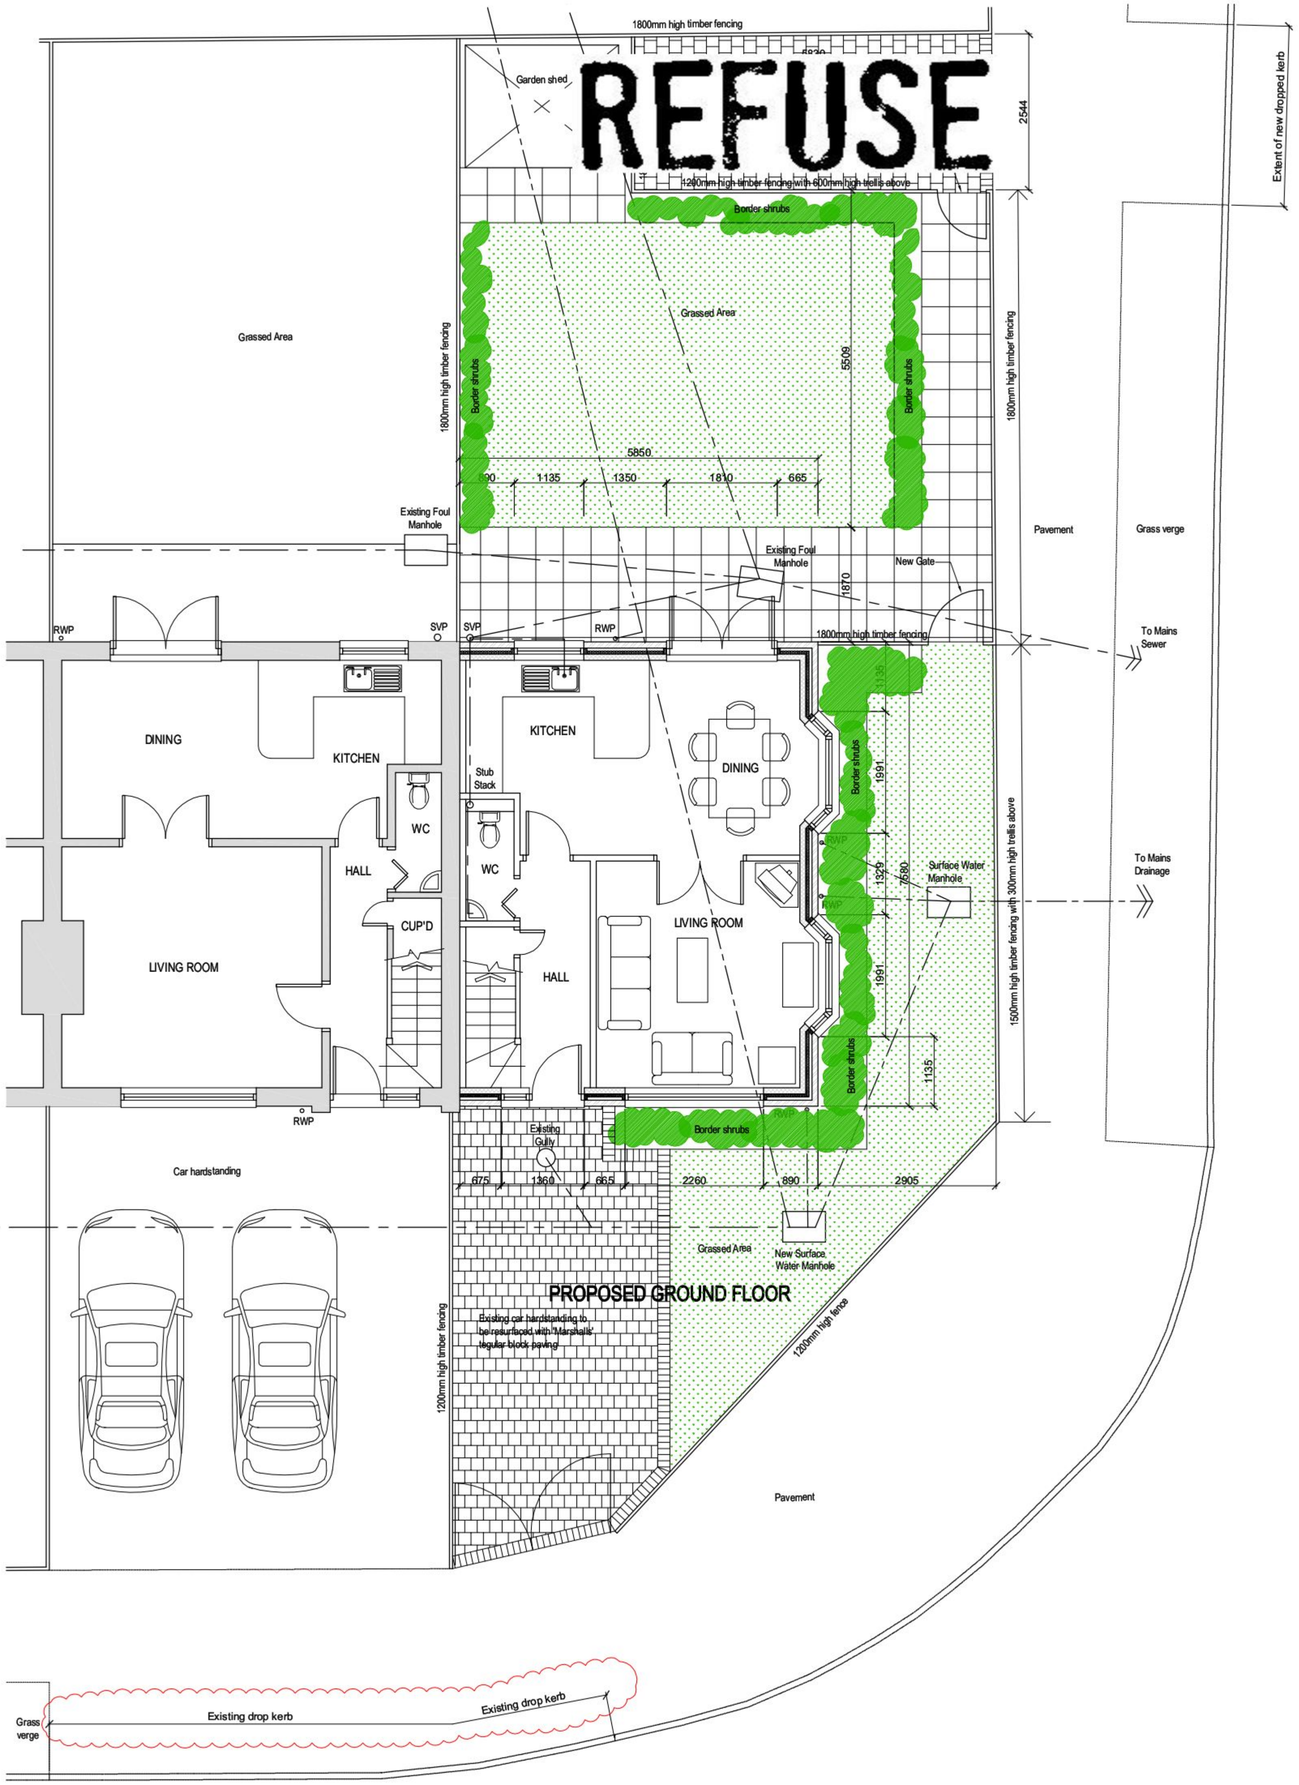

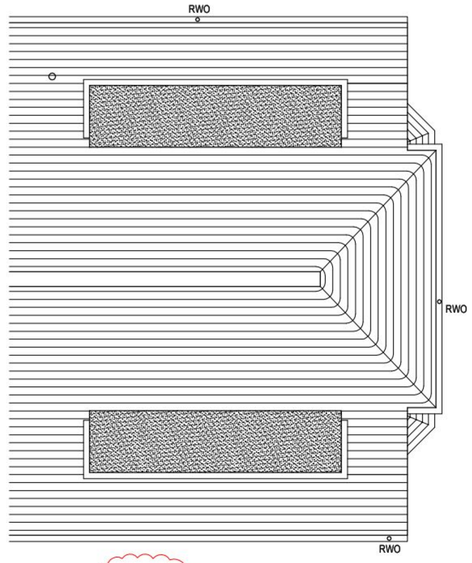

PROPOSED ROOF PLAN

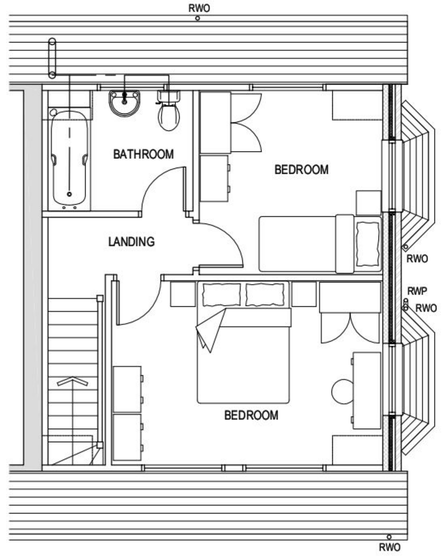

PROPOSED FIRST FLOOR

A Amended to incorporate Planning Officers comments Oct. 2010

Anderson Gould Design Ltd.
Suite 8 Basepoint, Harts Farm Way, Havant, Hampshire, PO9 1hs. Tel 0800 917 1540
Email: info@agdesignltd.co.uk Web www.agdesignltd.co.uk
Architectural Design & Drafting Service

Client:
Mr P Frettsome

Project title.
PROPOSED NEW HOUSE
32 PARK LANE
BEDHAMPTON
HAVANT
HAMPSHIRE PO9 3HL

Drawing Title.
PROPOSED PLANS

JOB No.	SCALE	REV
AG-10-15-002	1:50	A