

10/73870 002

HAVANT BOROUGH COUNCIL
19 MAR 2010
RECEIVED

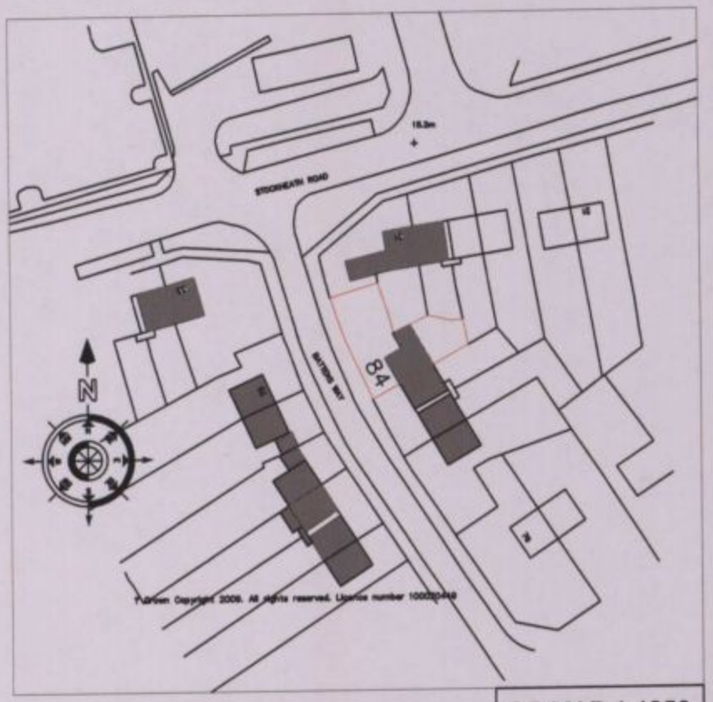

OS MAP 1:1250

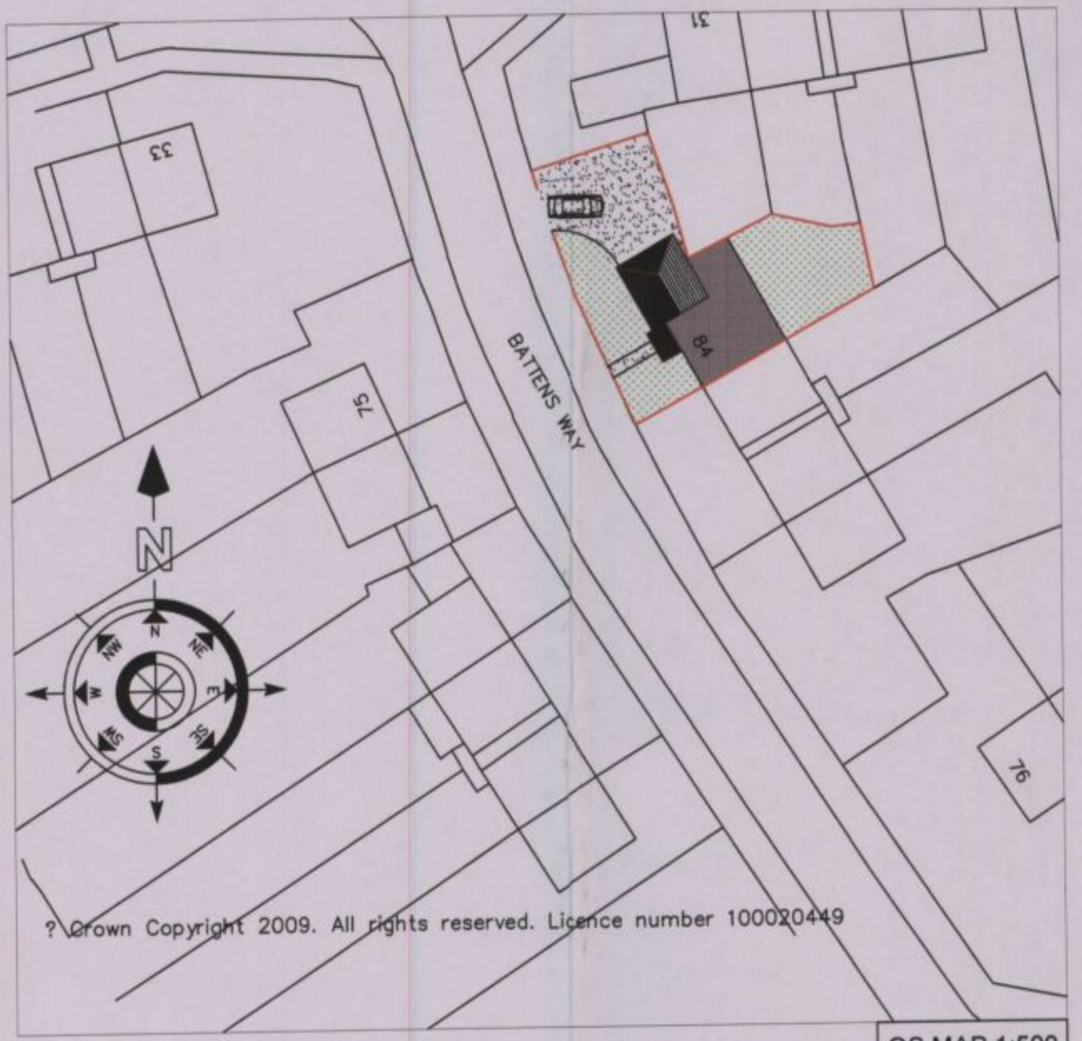

? Crown Copyright 2009. All rights reserved. Licence number 100020449

OS MAP 1:500

1 2 3 4

scale as shown @A3

Project :

Mr & Mrs Craven
84 Battens Way,
Havant,
PO9 2DY

Drawing Title :

Proposed Garage and Porch

Chris Flint Associates Ltd

CHARTERED SURVEYORS - PROJECT MANAGERS
DEVELOPMENT CONSULTANTS

Drawn By	Date	Checked By	Date	Approved By	Date
CF	15/11/09				

Drawing No.	Revision:	Scale:
CFA | FULL | 11170		as shown

APPROVAL ☒ INFORMATION ☐ TENDER ☐ CONTRACT ☐ CONSTRUCTION ☐

2 Emerald Close Waterlooville Hants PO7 8NZ
tel: 023 92 432484 fax: 023 92 358554 Email: cfassociates@aol.com