STONE PARAPET CAPPING AND PARTY WALL COLUMN TO BE TAKEN DOWN TO LEVEL WITH TOP OF SIGN AND EITHER SALVAGED (IF FEASIBLE) OR RENEWED TO MATCH IN GLAZED 'FAIENCE'

PAINTED TIMBER FASCIA RENEWED IN PAINTED TIMBER

PREVIOUSLY REPAIRED SECTION IN TIMBER TO REMAIN UNALTERED

PERMIT

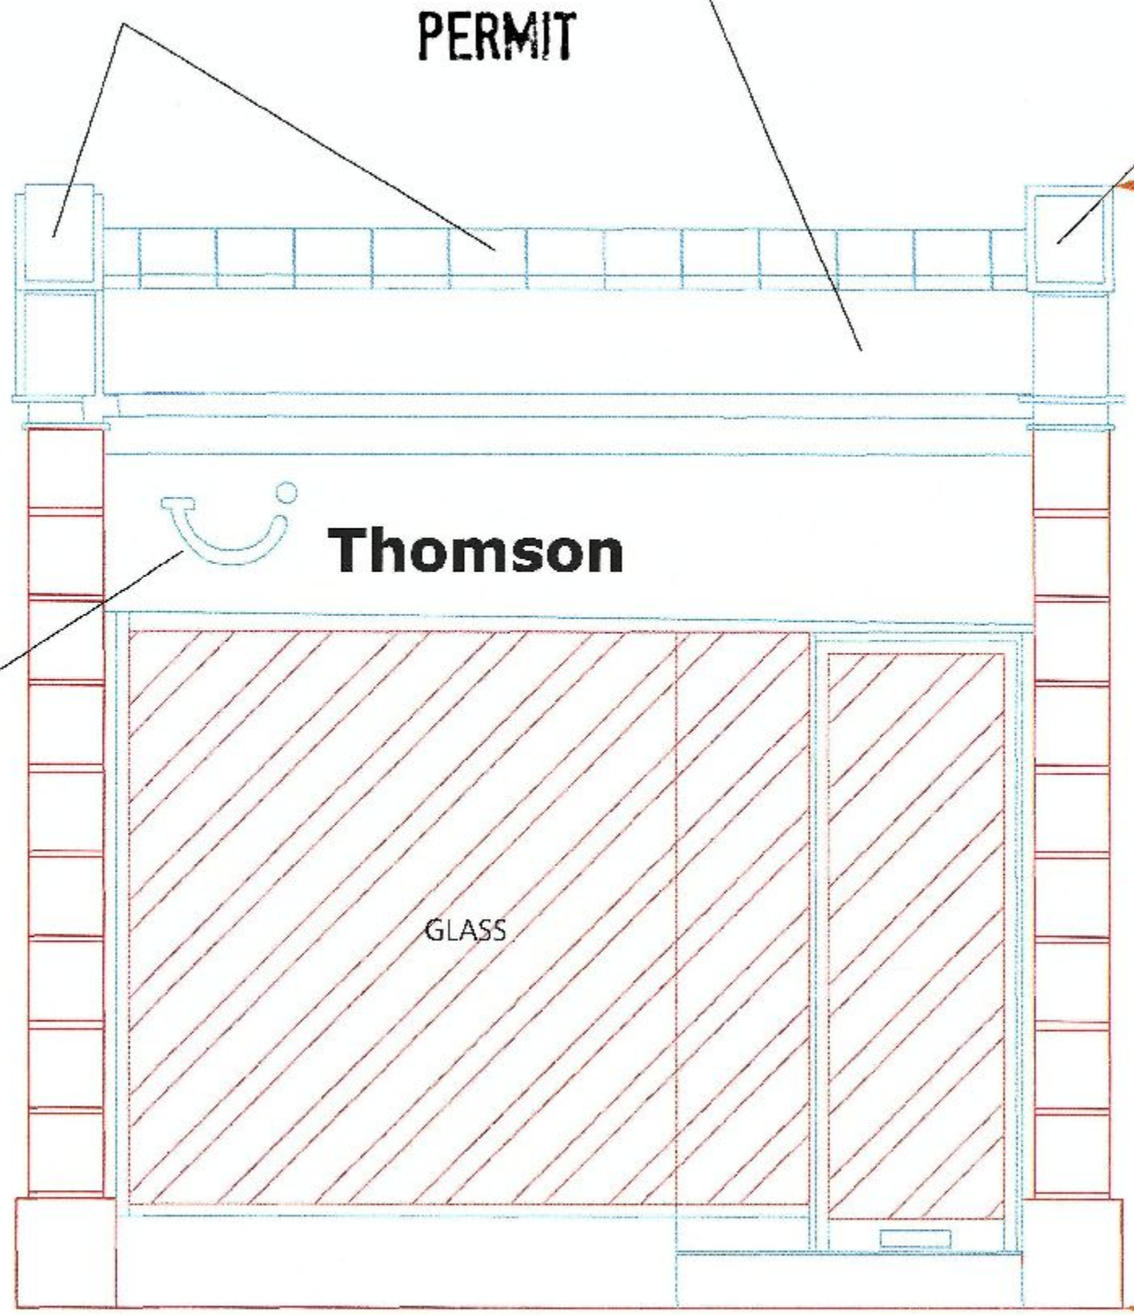

EXISTING PAINTED STEEL BACK LIT SIGN TO BE PUT BACK IN ORIGINAL POSITION

PROPOSED FRONT ELEVATION

SECTION A - A

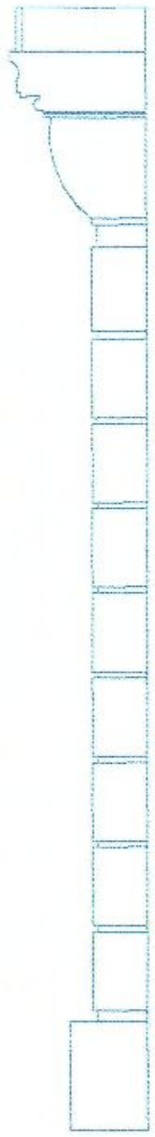

SECTION A - A

Do not scale from this drawing
All dimensions to be checked on site

Notes

TUI Travel PLC

ESSENTIAL REPAIRS. EXISTING MATERIALS TO BE USED WHERE POSSIBLE OR WHERE RENEWED TO MATCH EXISTING.

HAVANT BOROUGH COUNCIL
02 SEP 2010
RECEIVED

Amendments

Drawing type: PLANNING

Client: TUI UK Retail Ltd

Project: Essential Structural Repairs

Title: Thomson
32 West Street, Havant PO9 1PG
Proposed Front Elevation and Section

Scale: 1:25 @ A3 Date: August 2010

Drawn: SDJ Checked: JF

Drawing: 113170/02 Rev:

Watts.

Watts Group PLC
1 Great Tower Street
London EC3R 5AA
T: +44 (0)20 7280 8000
F: +44 (0)20 7280 8001
W: Watts-international.com