
PERMIT

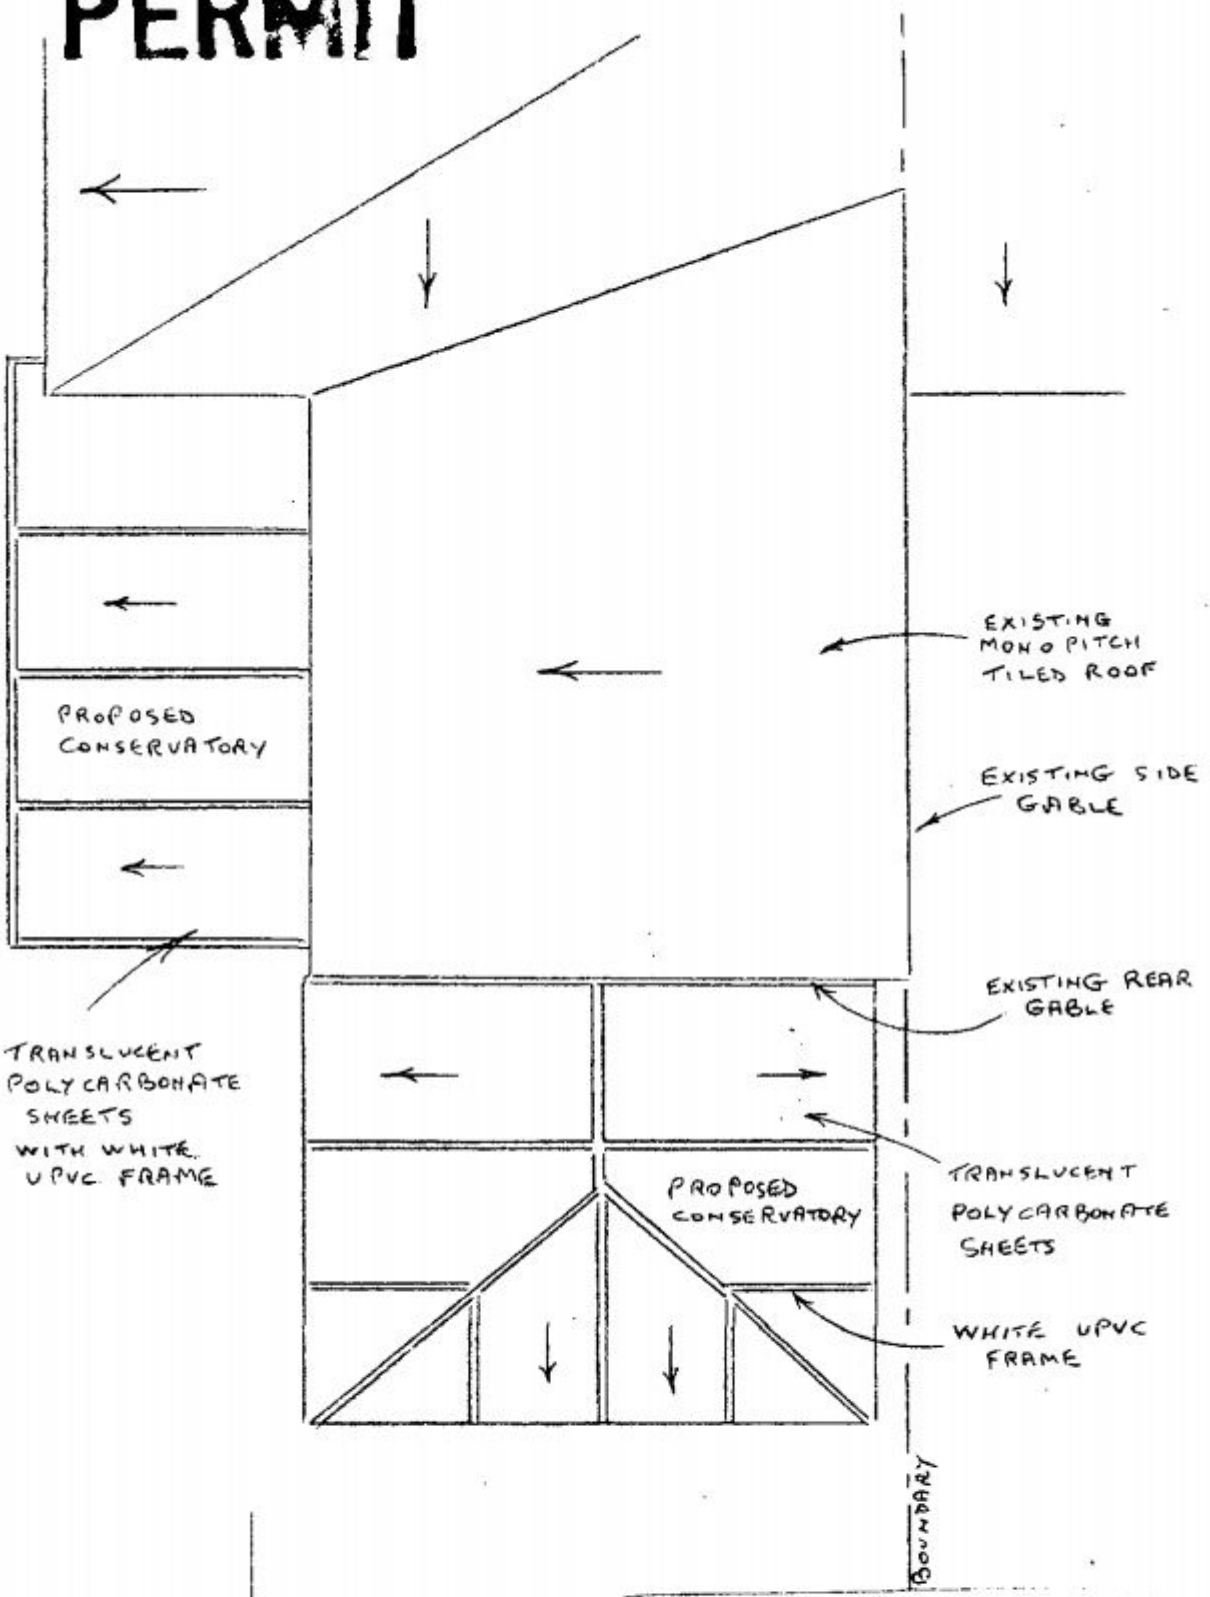

HAVANT BOROUGH COUNCIL
30 SEP 2003
RECEIVED

ROGER CLARK (ARCHITECTURAL SERVICES)
Tel: 023 9237 3841

PLAN No: 240/363 / 4

Drawing : Roof Plan

Scale : 1:50

PROPOSED CONSERVATORIES

65 GEOFFREY AVENUE

WIDLEY