Block plan

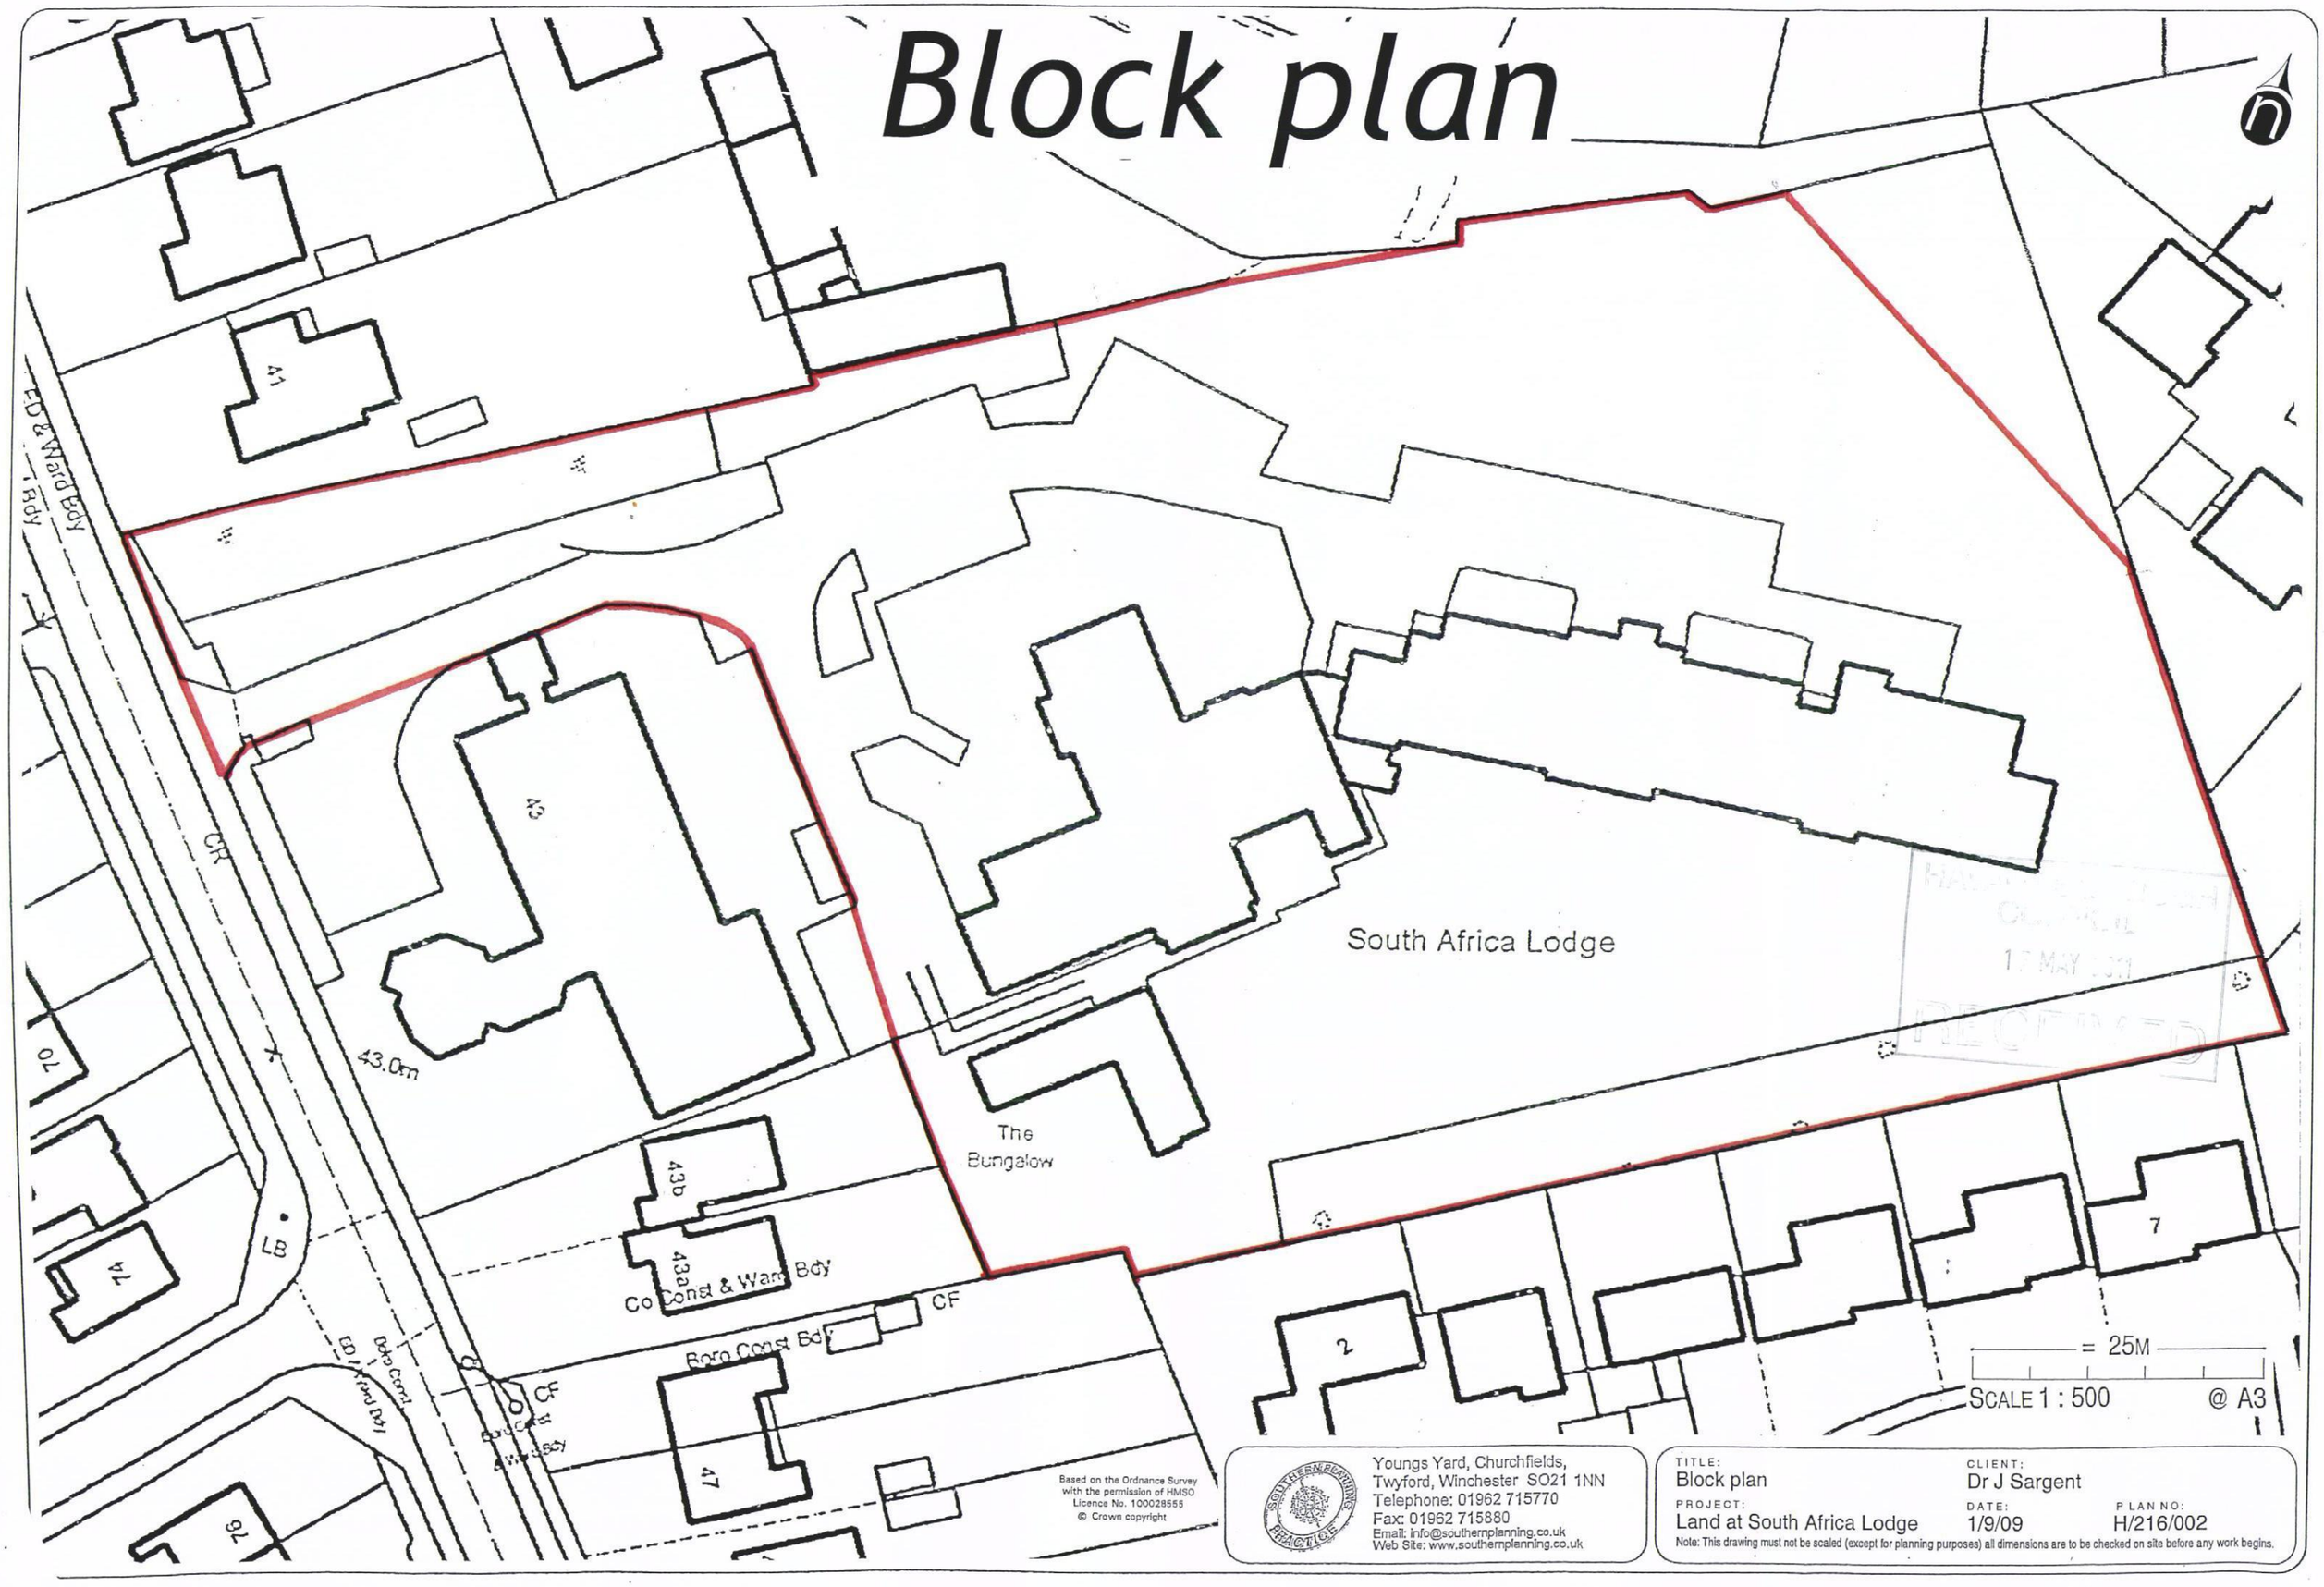

Based on the Ordnance Survey with the permission of HMSO Licence No. 100028555 © Crown copyright

Youngs Yard, Churchfields,
Twyford, Winchester SO21 1NN
Telephone: 01962 715770
Fax: 01962 715880
Email: info@southernplanning.co.uk
Web Site: www.southernplanning.co.uk

TITLE: Block plan

CLIENT: Dr J Sargent

PROJECT: Land at South Africa Lodge

DATE: 1/9/09

PLAN NO: H/216/002

Note: This drawing must not be scaled (except for planning purposes) all dimensions are to be checked on site before any work begins.