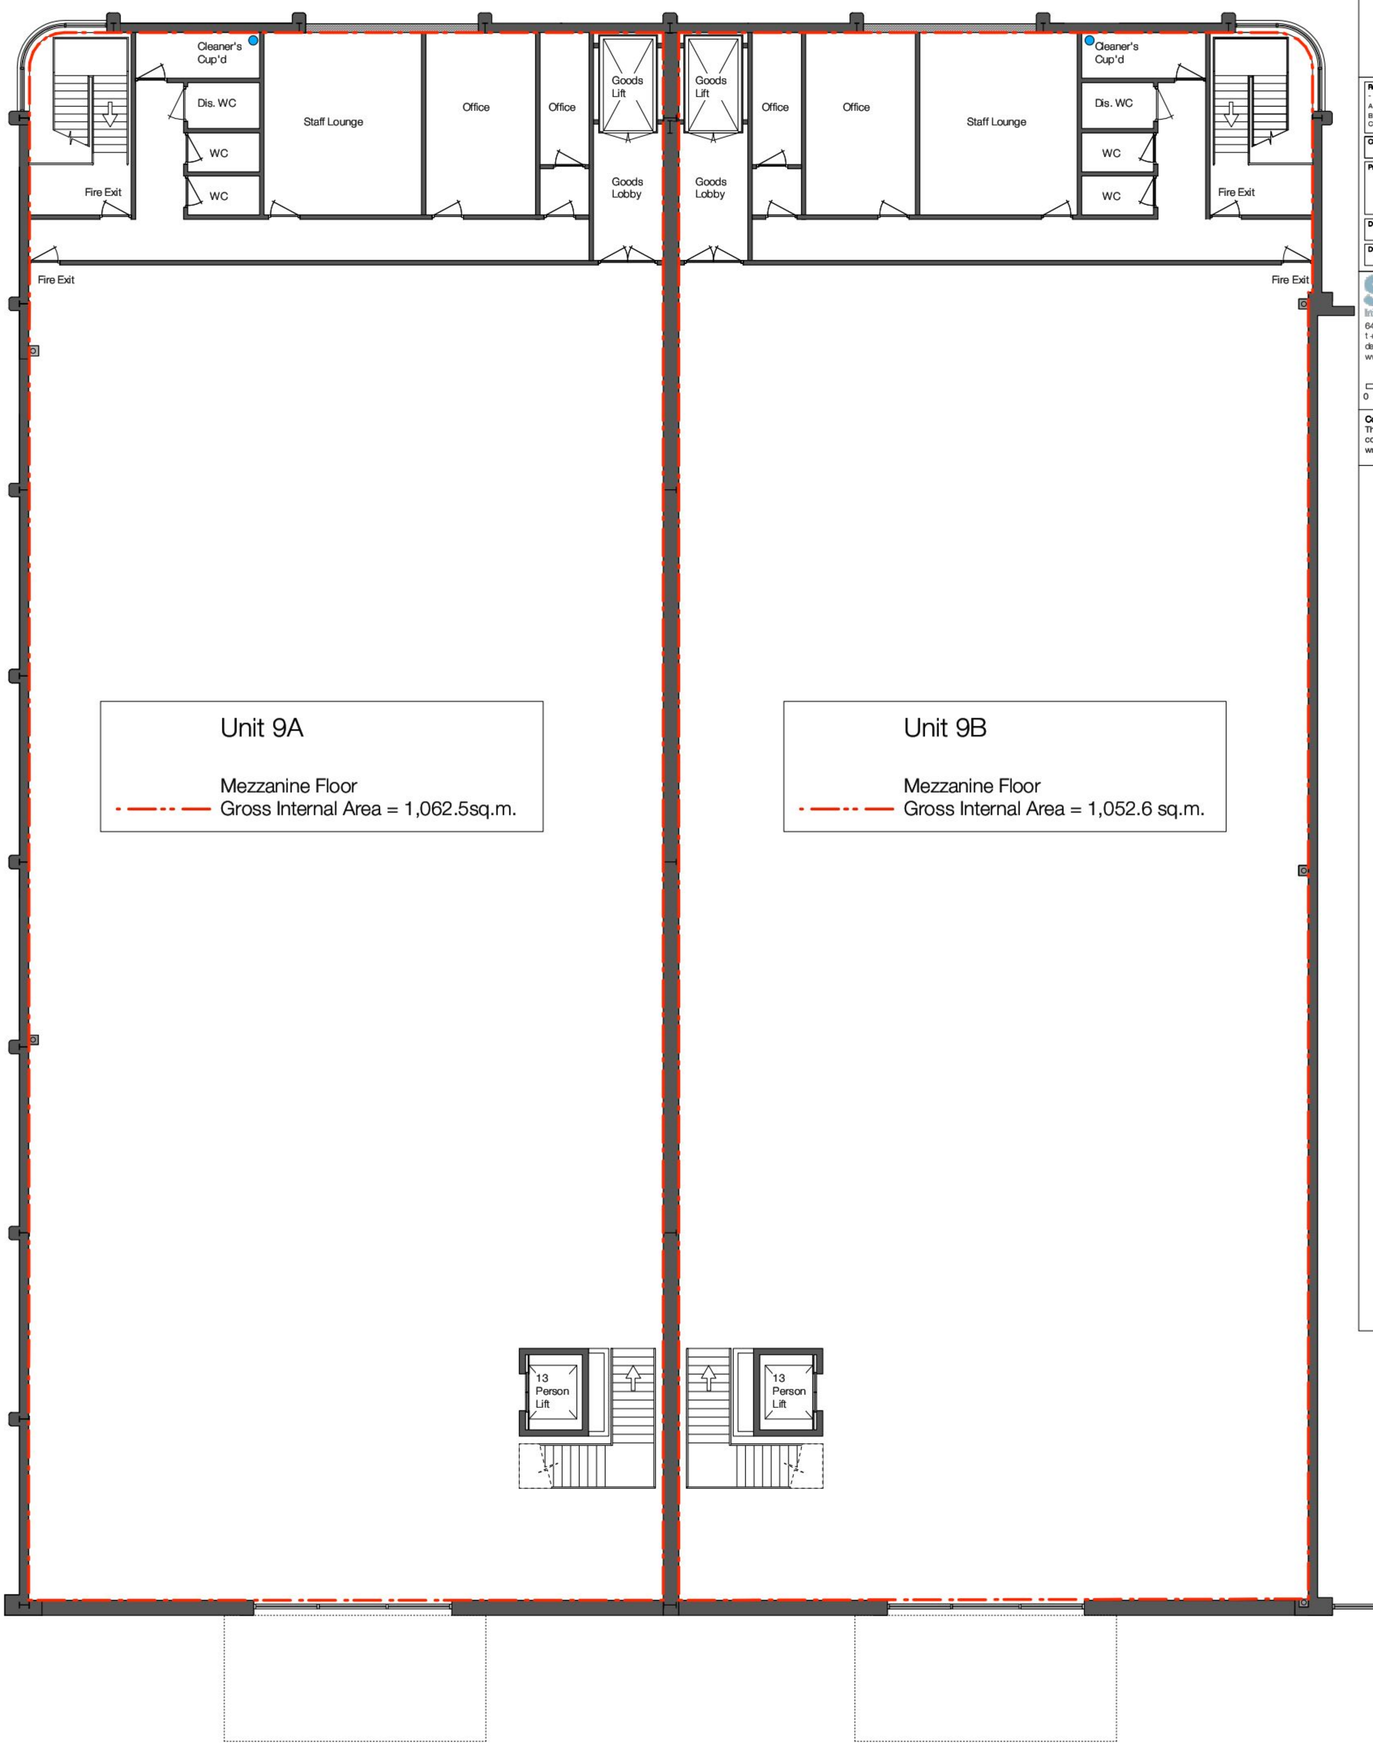



**GENERAL NOTES**

1. Do not scale from this drawing.
2. All dimensions to be checked on site.
3. Any discrepancies to be reported to the designers prior to construction.

**Survey Conditions**
Access good to all area
dimensions taken from
property IDFS loading l
locked and partially ina
measures with larger m
clarified by OS location

SVP ○ Soil & Ventilati
RWP ○ Rainwater Sta
I Steel frame ge assumed deta structure.
D01 Door number
W01 Window numb
2707 Spot ceiling he

SUPERSEDED

| Revisions | | |
|---|---|---|
| - | 11.08.10 | First Issue |
| A | 23.08.10 | Draft Planni |
| B | 24.08.10 | Draft Planni |
| C | 25.08.10 | Planning iss |

Client: Henderson U

Project: Sofas / Bec Gallagher P Hambledor Waterloovill

Dwg.Title: Proposed M

Dwg.No.: 1866-104

SILVE
Intelligent Inspired I
64 Great Suffolk Stree
t +44 (0)20 7357 6756
design@silv.co.uk
www.silv.co.uk

0 2

**Copyright** ©
This drawing & information displayed must not be copied or used for any purpose without the written permission of **SILVER&CO.**