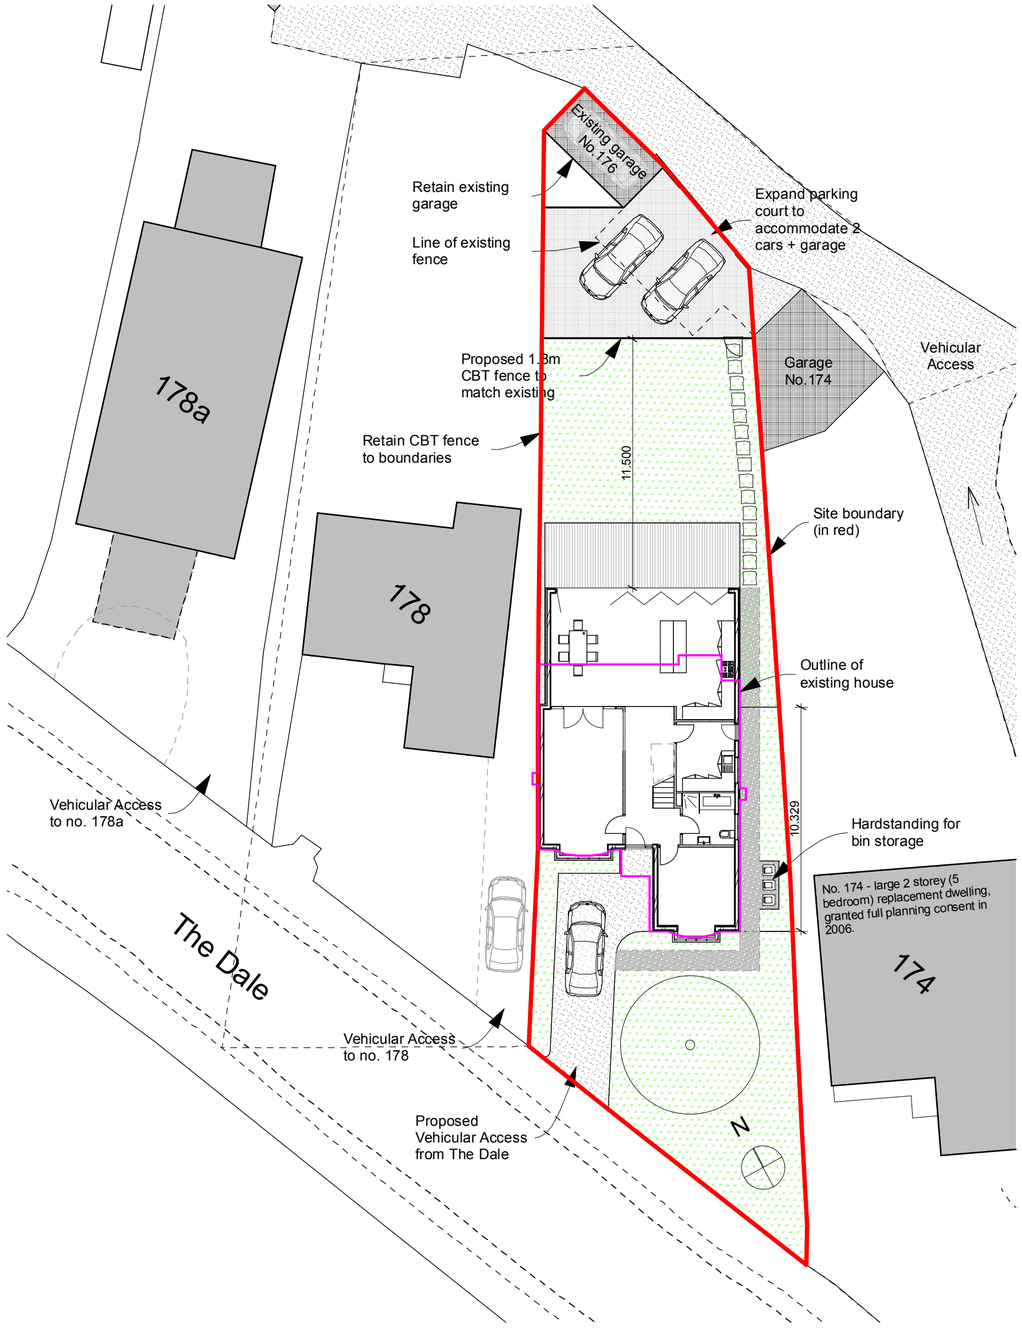

0. Ground Floor 1:200

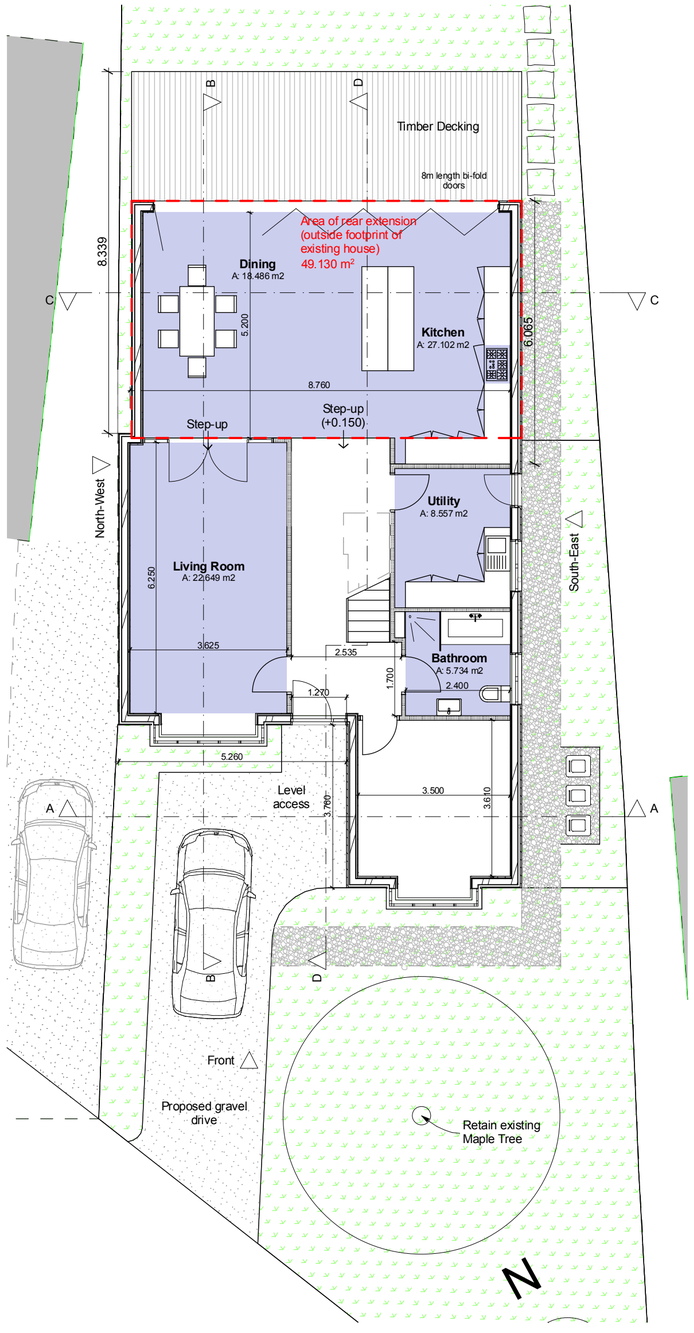

0. Ground Floor 1:100

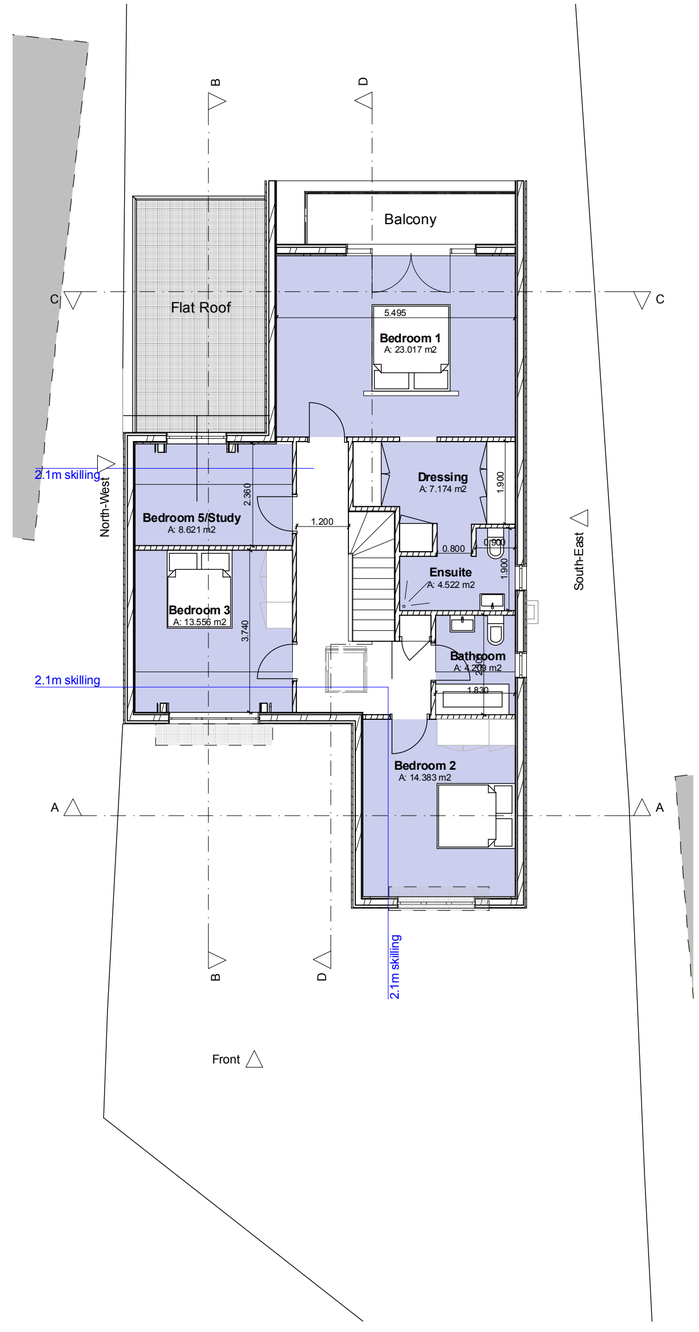

1. First 1:100

N

0 100mm @A2

revisions & notes:

A	21.06.11	HB	Issued for comment
B	30.06.11	HB	Issued for Planning
C	13.07.11	HB	Outline of existing house removed from plan

project: Mr Ergen & Miss Alderslade
Residential Development
176 The Dales
Widley, Waterlooville

drawing name: Proposed Plans

status: PLANNING

date: June 2011
scale: 1:100 @A2
drawn: HB

pwparchitects
61 South Street, Havant, Hampshire PO9 1BZ
t: 023 9248 2494 f: 023 9248 1152
e: design@pwp-architects.com w: www.pwp-architects.com

Project No. **4863** drawing No. 1200 rev C

Note: All dimensions to be checked on site by the contractor before fabrication and erection. Figured dimensions to be taken in preference to scaled dimensions. This drawing is the copyright of the architects and must not be reproduced or used without their express consent, except for the purposes of a planning application. Electronic issue of this drawing to be confirmed by paper hard copy only.