PERMIT

FENCE PLAN.

14 IRELAND WAY
FAREHAM
PO14 4NP.

PAGE SIZE A4

No 12 IRELAND WAY. FENCES TRENNIS

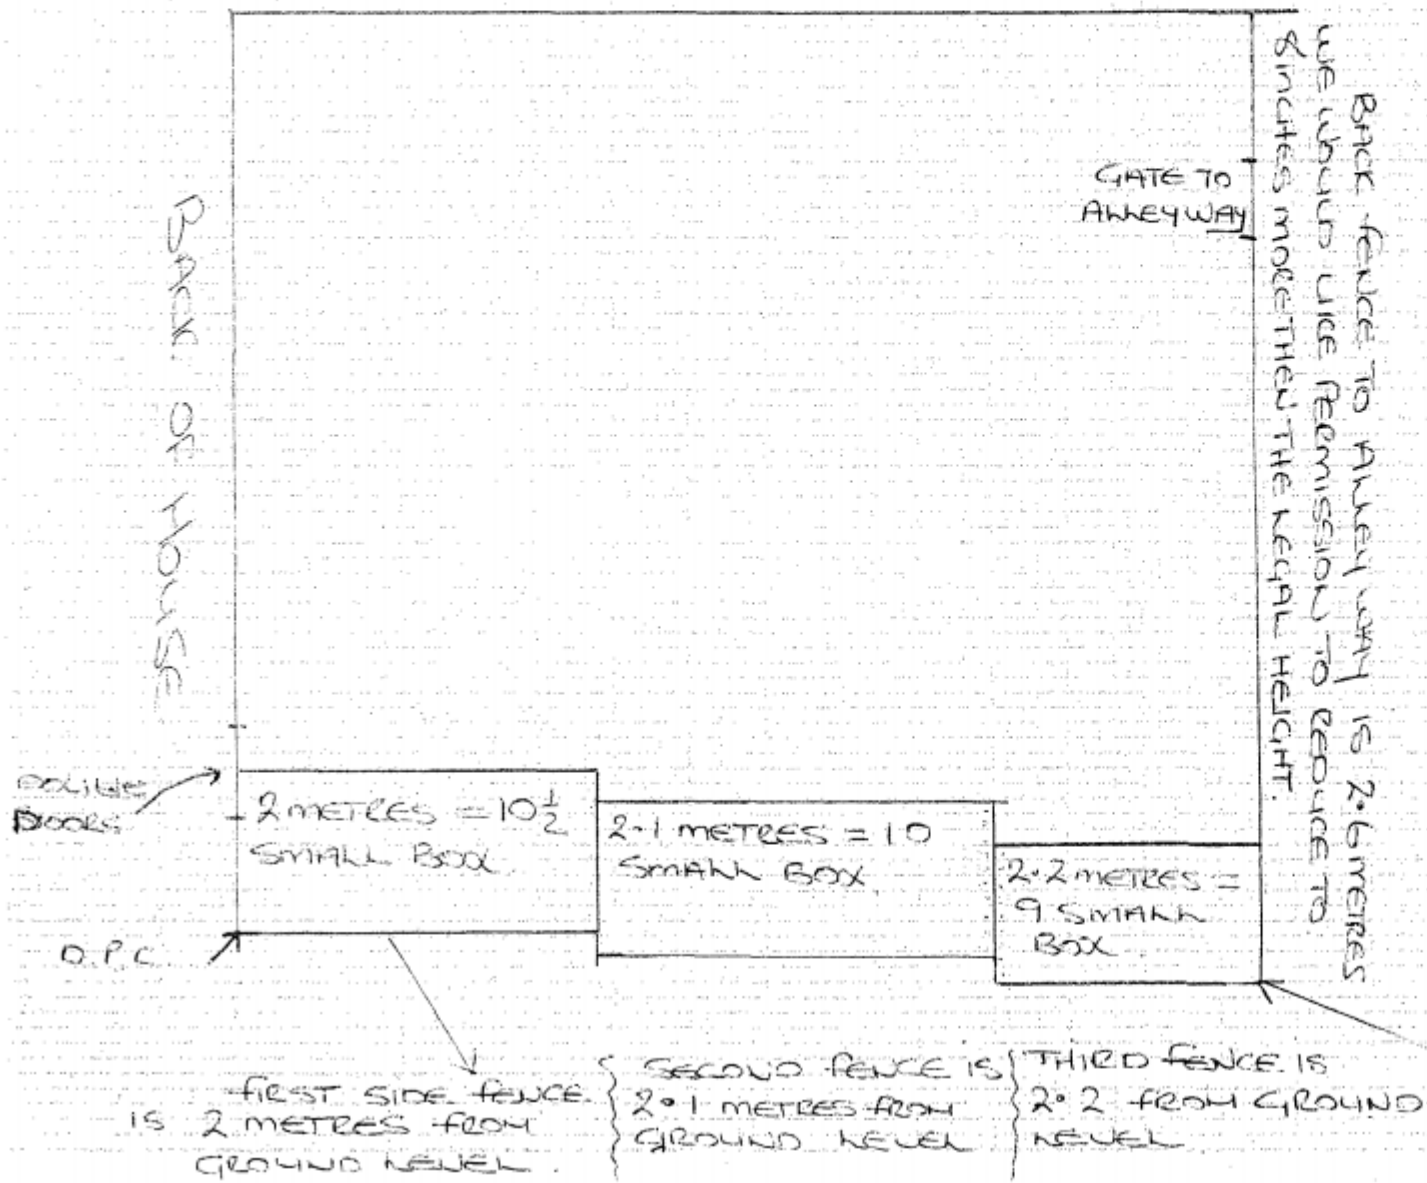

HAVANT BOROUGH COUNCIL
05 OCT 2019
RECEIVED