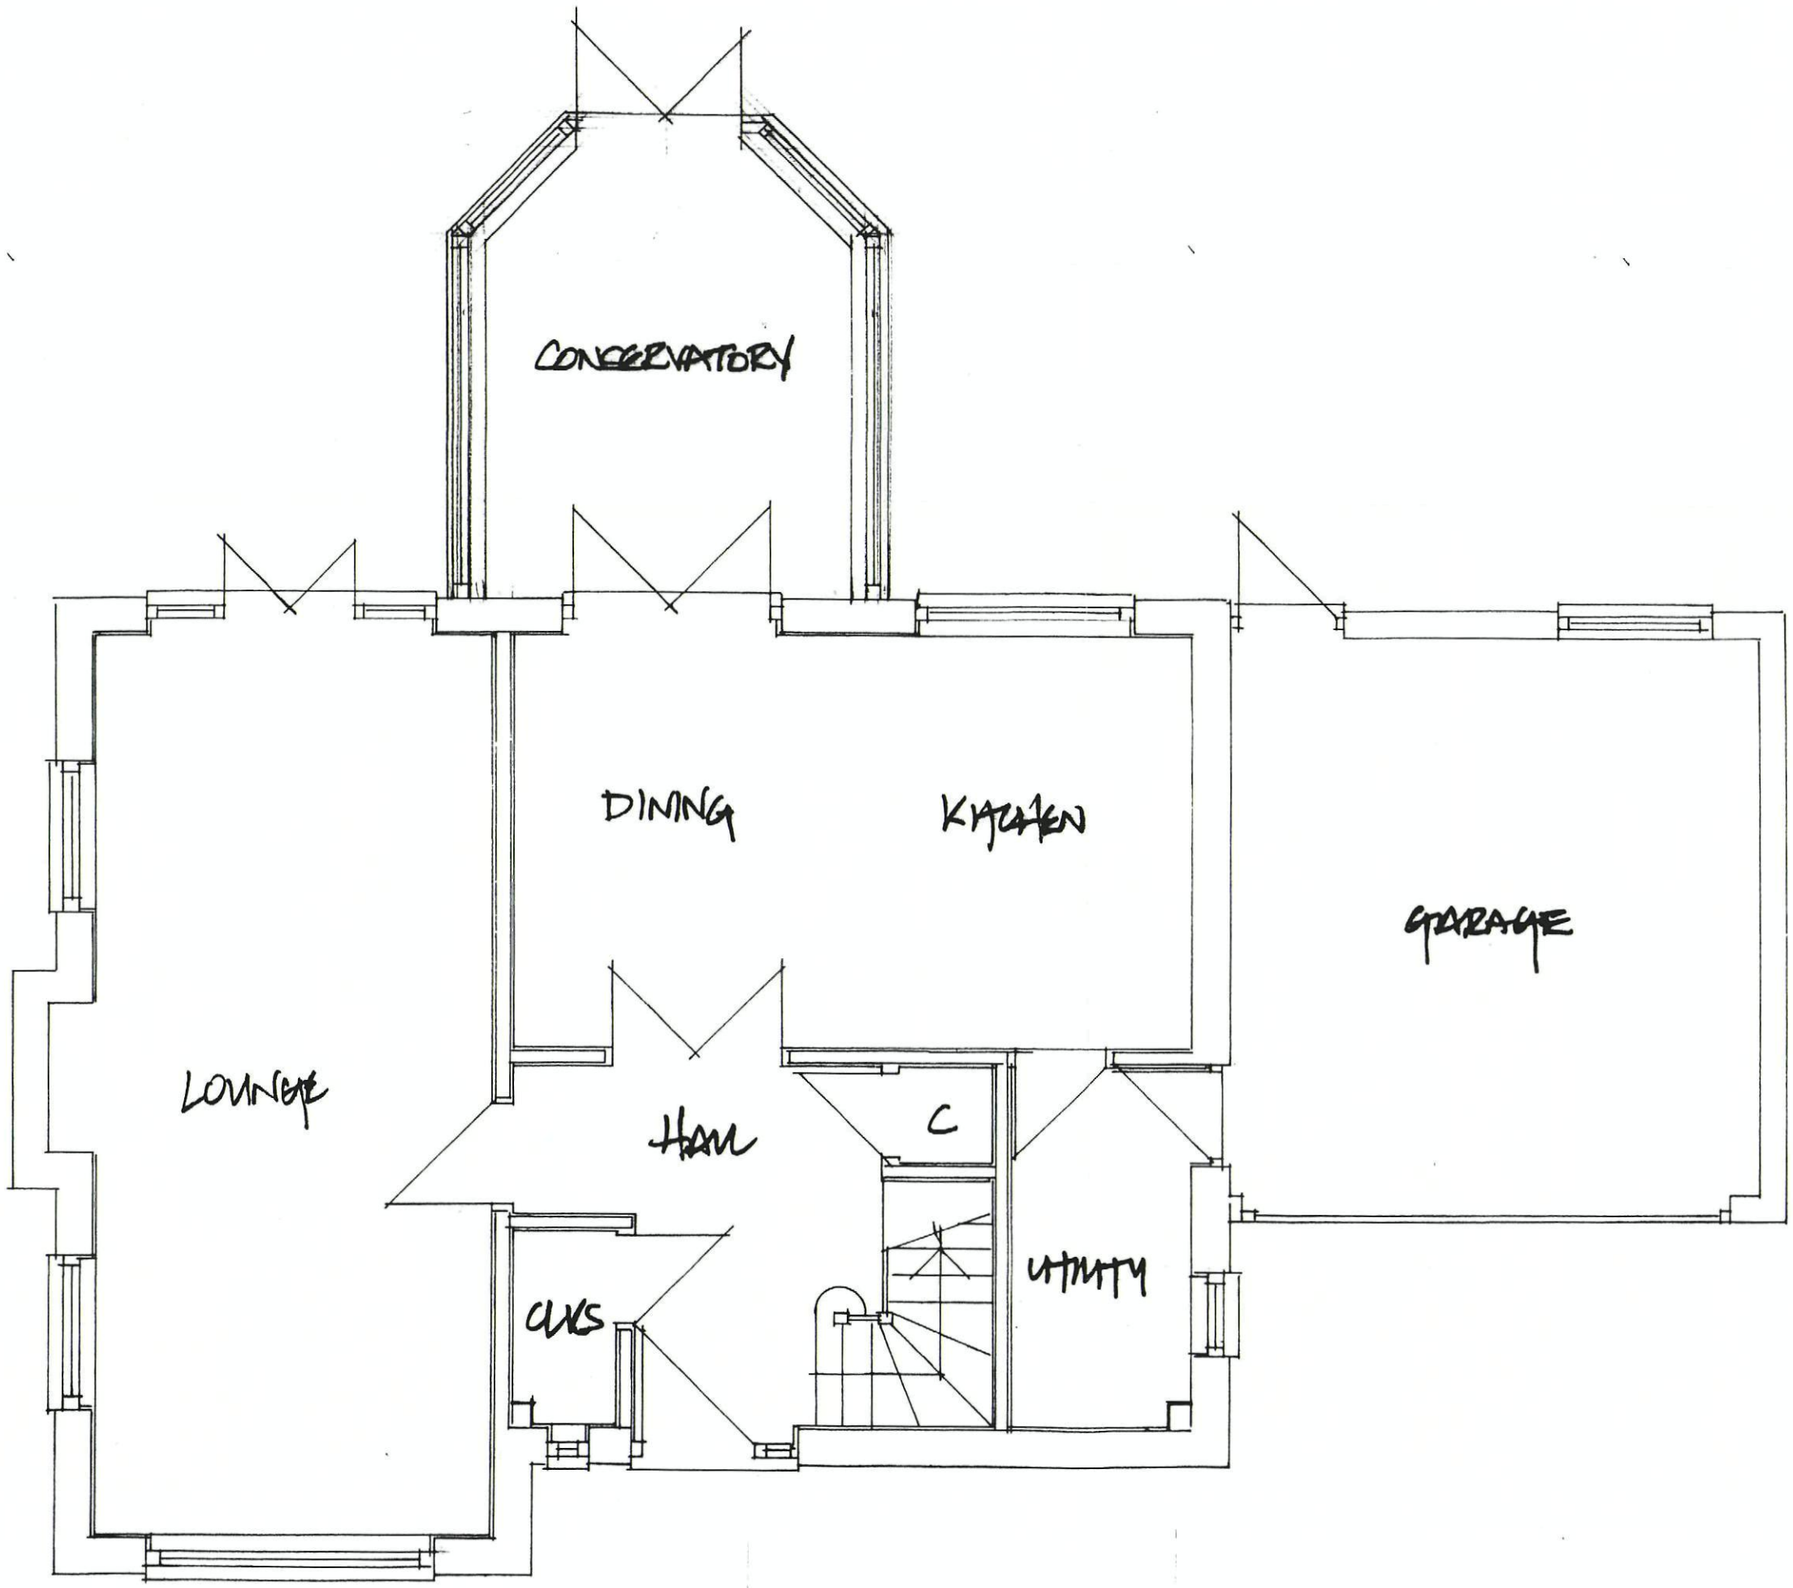


GROUND FLOOR 1:50

HAVANT BOROUGH COUNCIL
17 JUN 2010
RECEIVED
10/62863/009