PERMIT

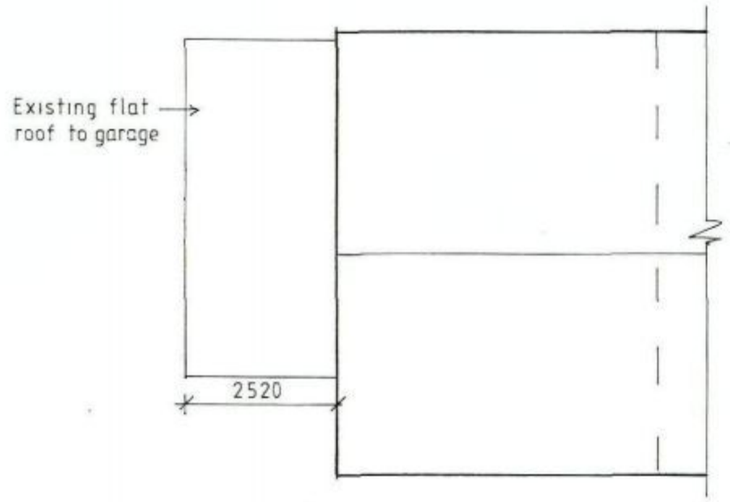

EXISTING ROOF PLAN

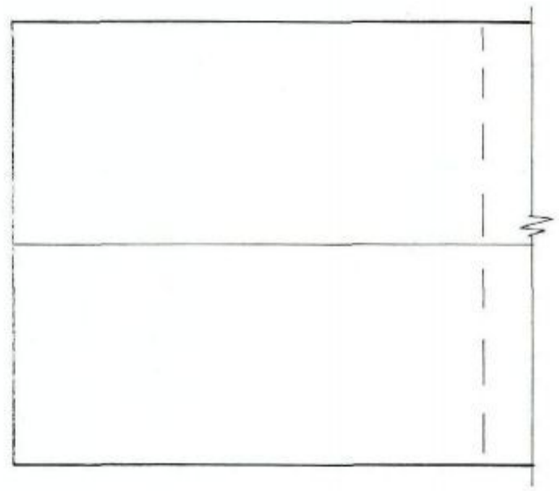

PROPOSED ROOF PLAN

HAVANT BOROUGH COUNCIL
20 SEP 2010
RECEIVED

0m 1m 2m 3m 4m

Original paper size A3

Project

PROPOSED EXTENSION AT 85 JAMES COPSE ROAD, HORNDEAN.

Drawing Title

ROOF PLANS

Client

MR LEE

NP DESIGNS
Architectural Consultants
WOODSIDE HOUSE, 10B LONGWOOD AVENUE
COWPLAIN,
WATERLOOVILLE, HAMPSHIRE. PO8 8HX
TEL: 023 9226 8551; EMAIL: nigel@npdesigns.net

Scale 1:100

Dwg No P 176/ 8 Rev