


PERMIT

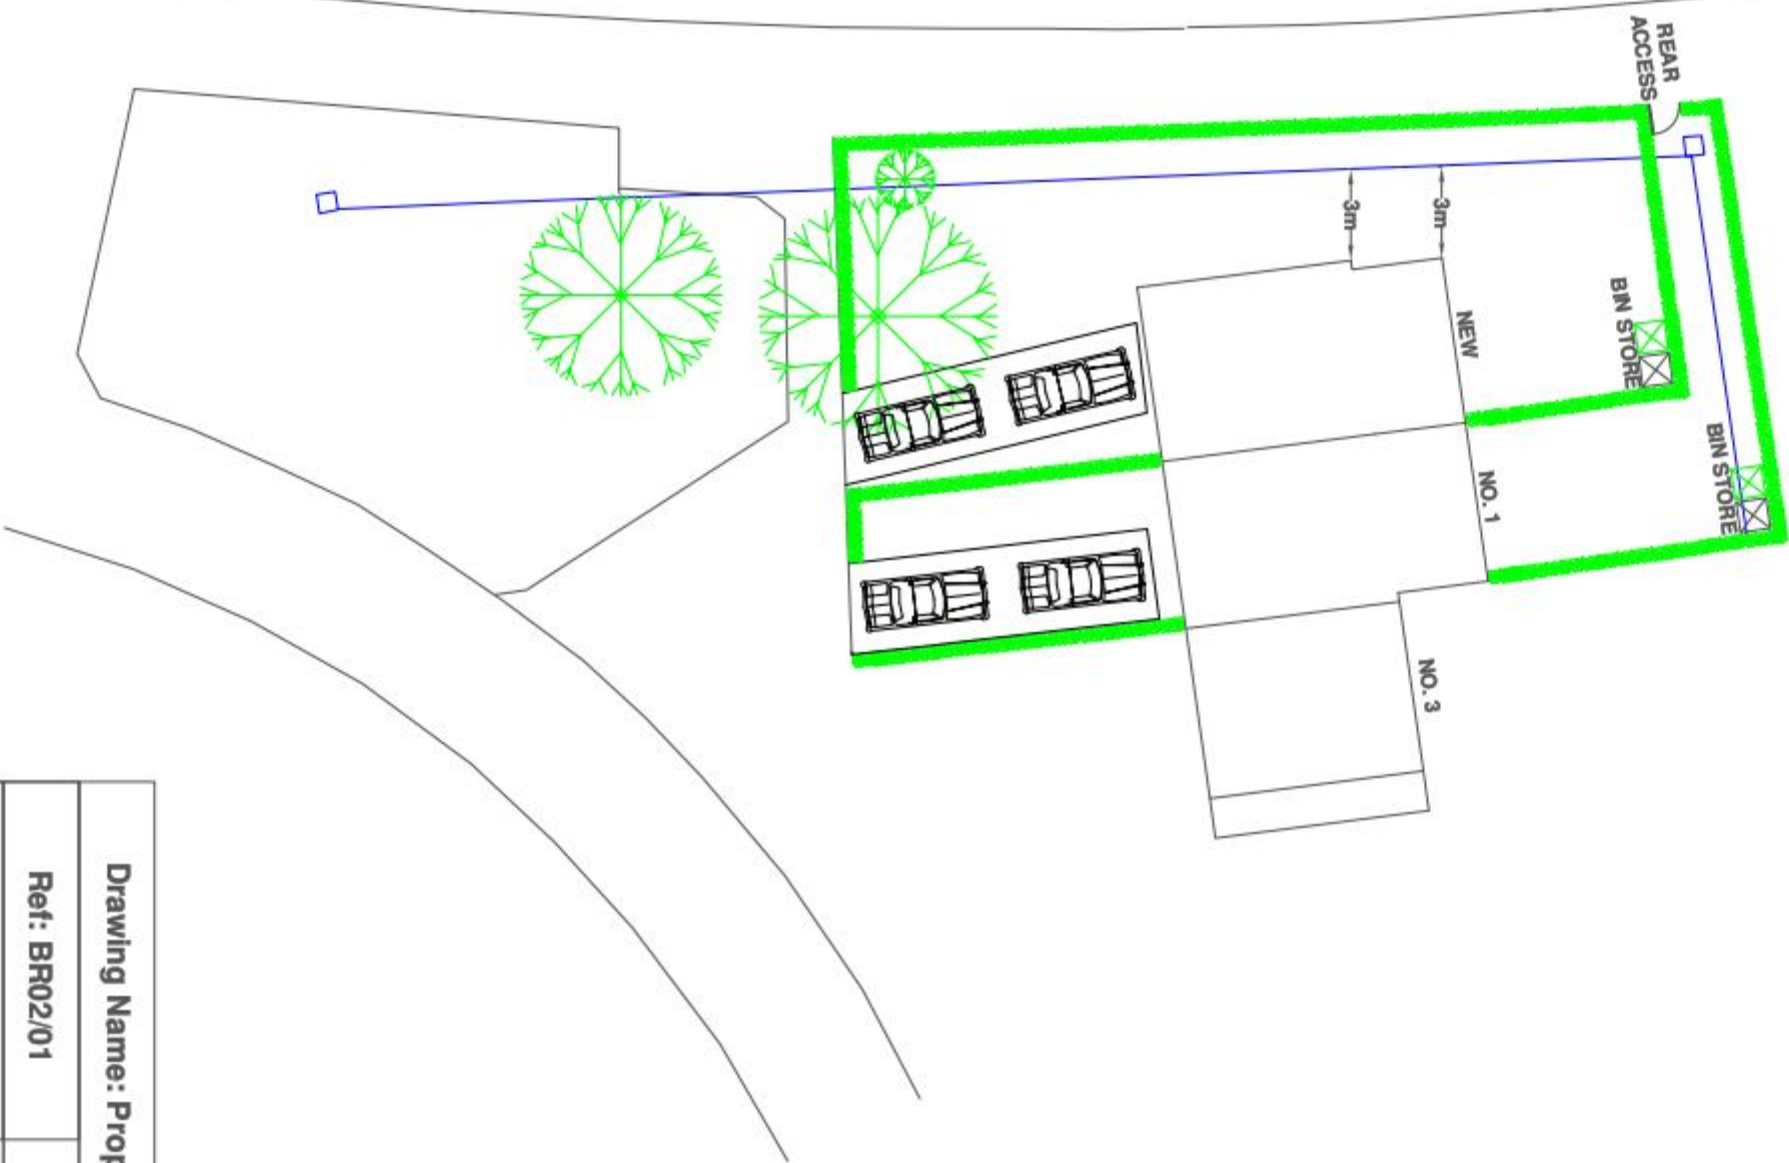

Drawing Name: Proposed Site Layout	
Ref: BR02/01	Rev: A
Scale: 1:250	Paper Size: A3