



East Elevation Scale 1:50

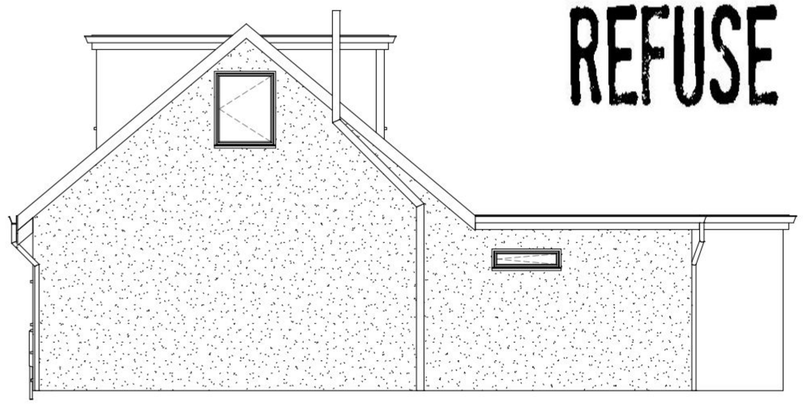


REFUSE


North Elevation Scale 1:50

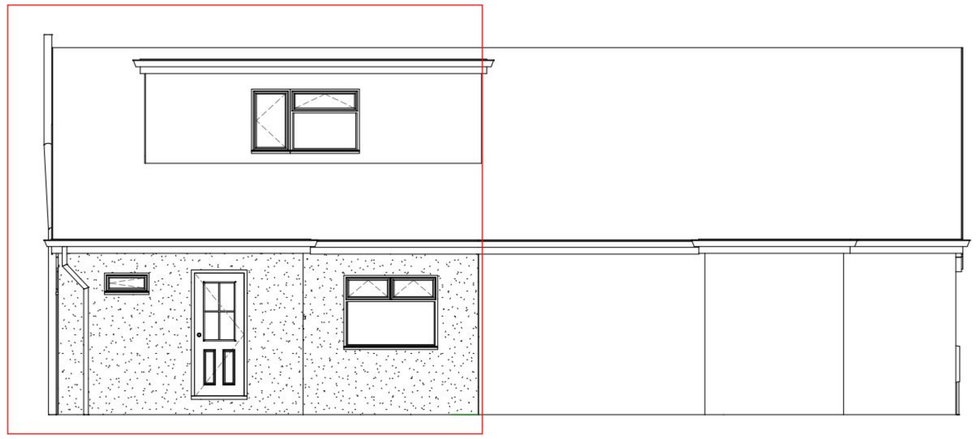


West Elevation Scale 1:50

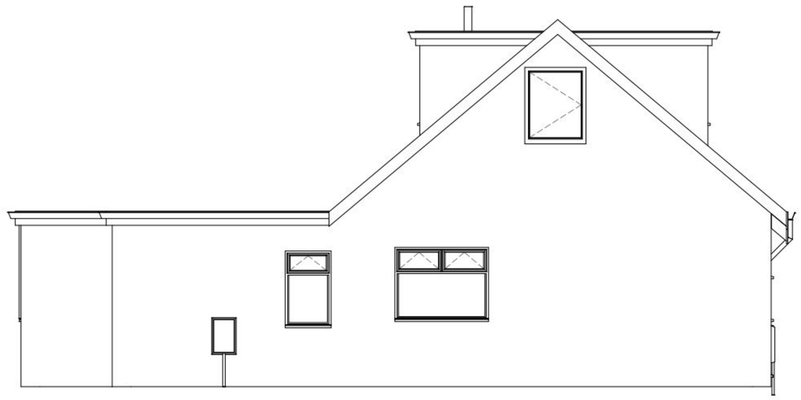

South Elevation Scale 1:50

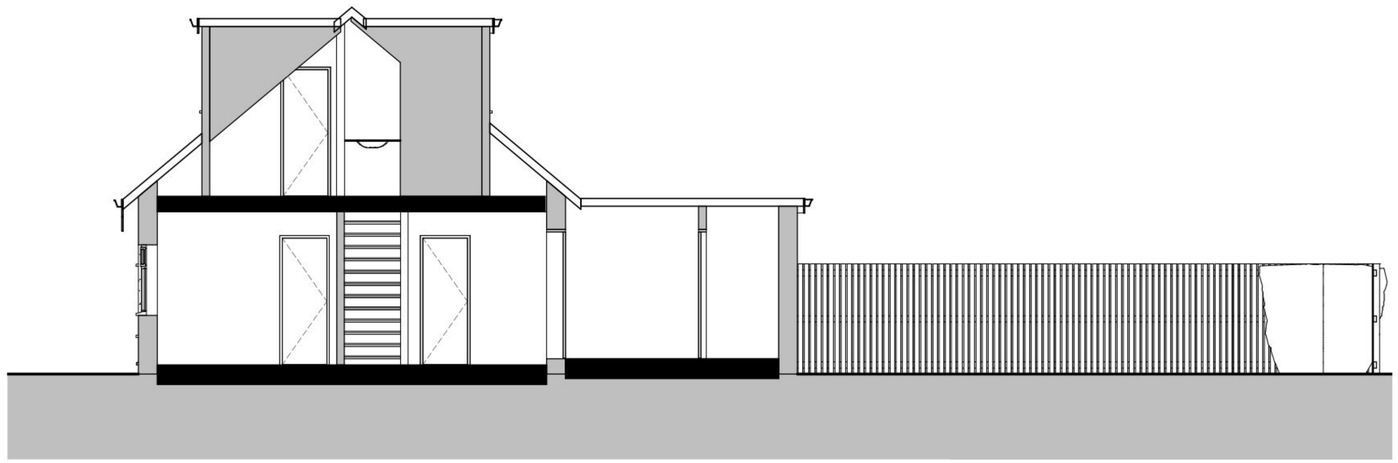

East West Site Section Scale 1:50

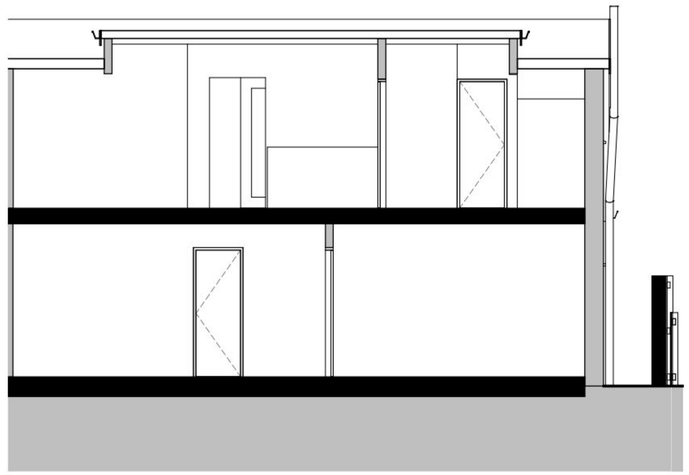

North South Site Section Scale 1:50

IJ Murray Associates

www.ijma.co.uk

IJ Murray Associates
173 Havant Road
Hayling Island
Hampshire
PO11 0LF
Phone 02392469004
Mob 07779 246915
e-mail ian@ijma.co.uk

These drawings are for planning and building regulation purposes only and are not for construction. All dimensions should be checked on site before work commences

No.	Description	Date

Odell Holdings 5-7 West Lane Existing

Elevations and site sections

Project number	Project Number
Date	Issue Date
Drawn by	Author
Checked by	Checker
	A104
Scale	1 : 50

20/01/2011 15:26:48