


PERMIT

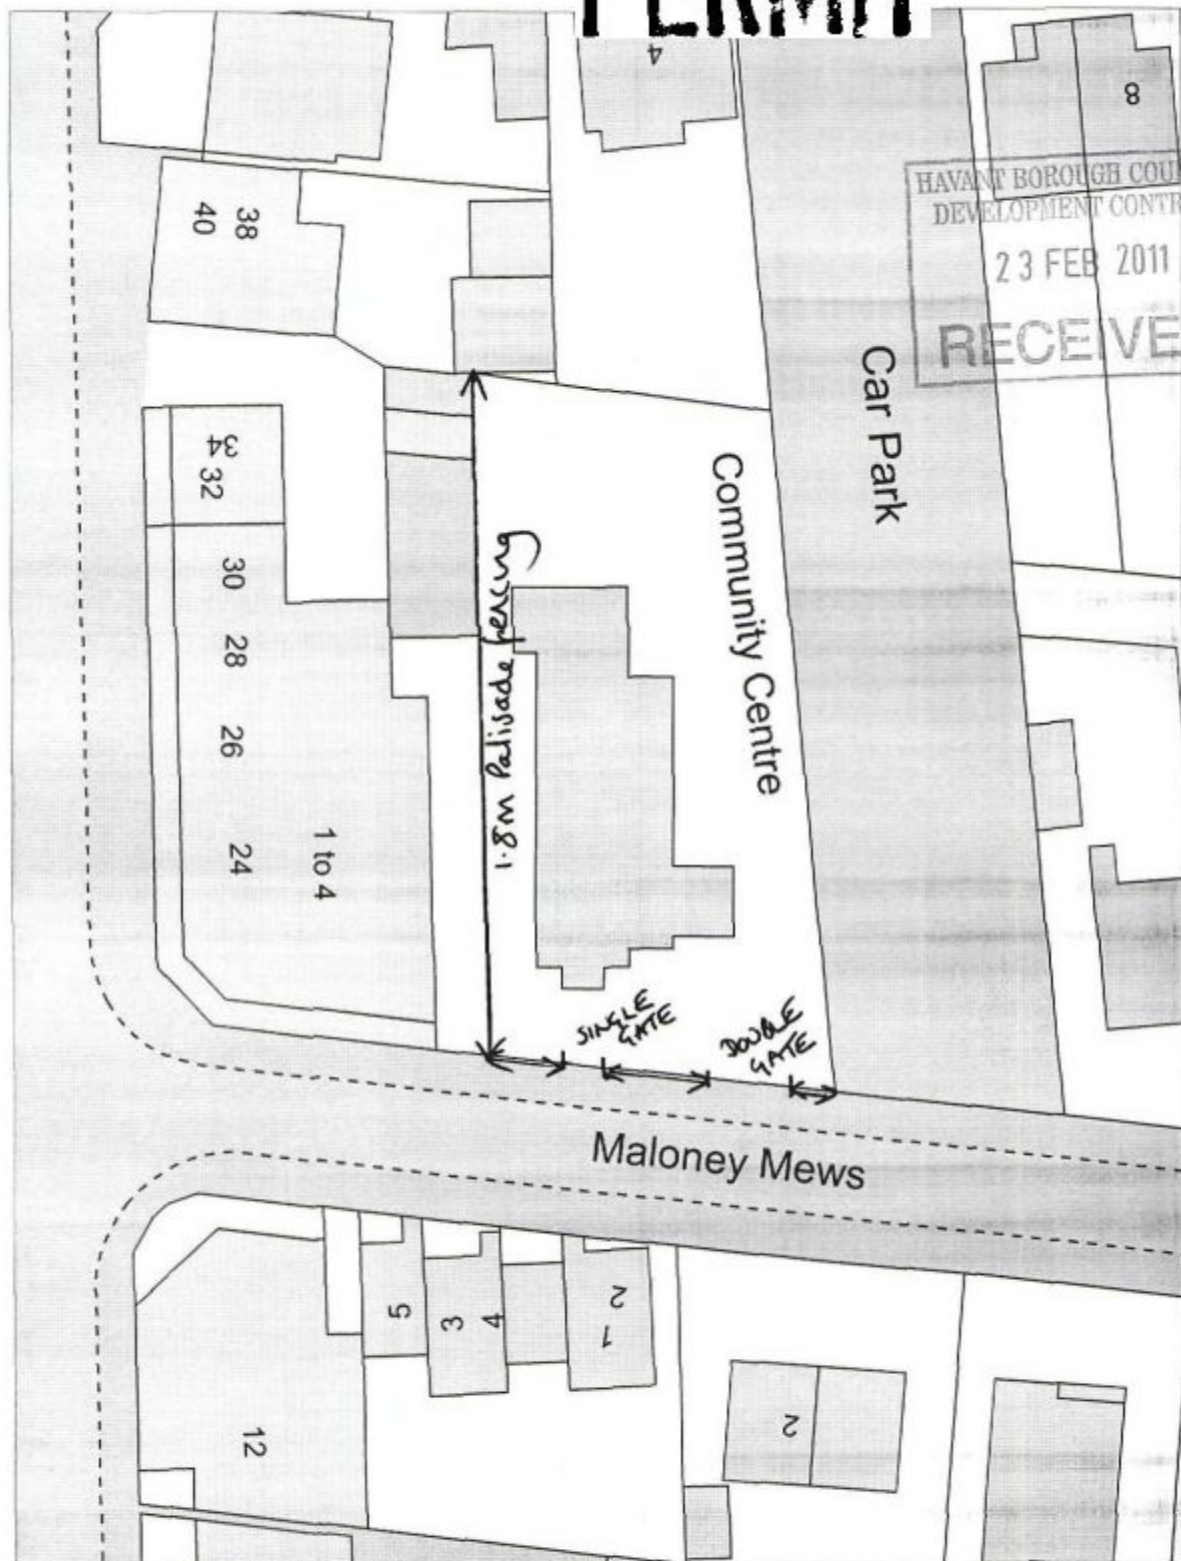

HAVANT BOROUGH COUNCIL
DEVELOPMENT CONTROL
23 FEB 2011
RECEIVED

Car Park

Community Centre

curved opening w. 8.1

SINGLE GATE

DOUBLE GATE

Maloney Mews

Civic Offices, Civic Centre Road, Havant,
Hampshire PO9 2AX t: 023 9247 4174




Eastoke Community Centre

Drawn By:

Scale:

Drawing No:

Cleaner, Safer, More Prosperous

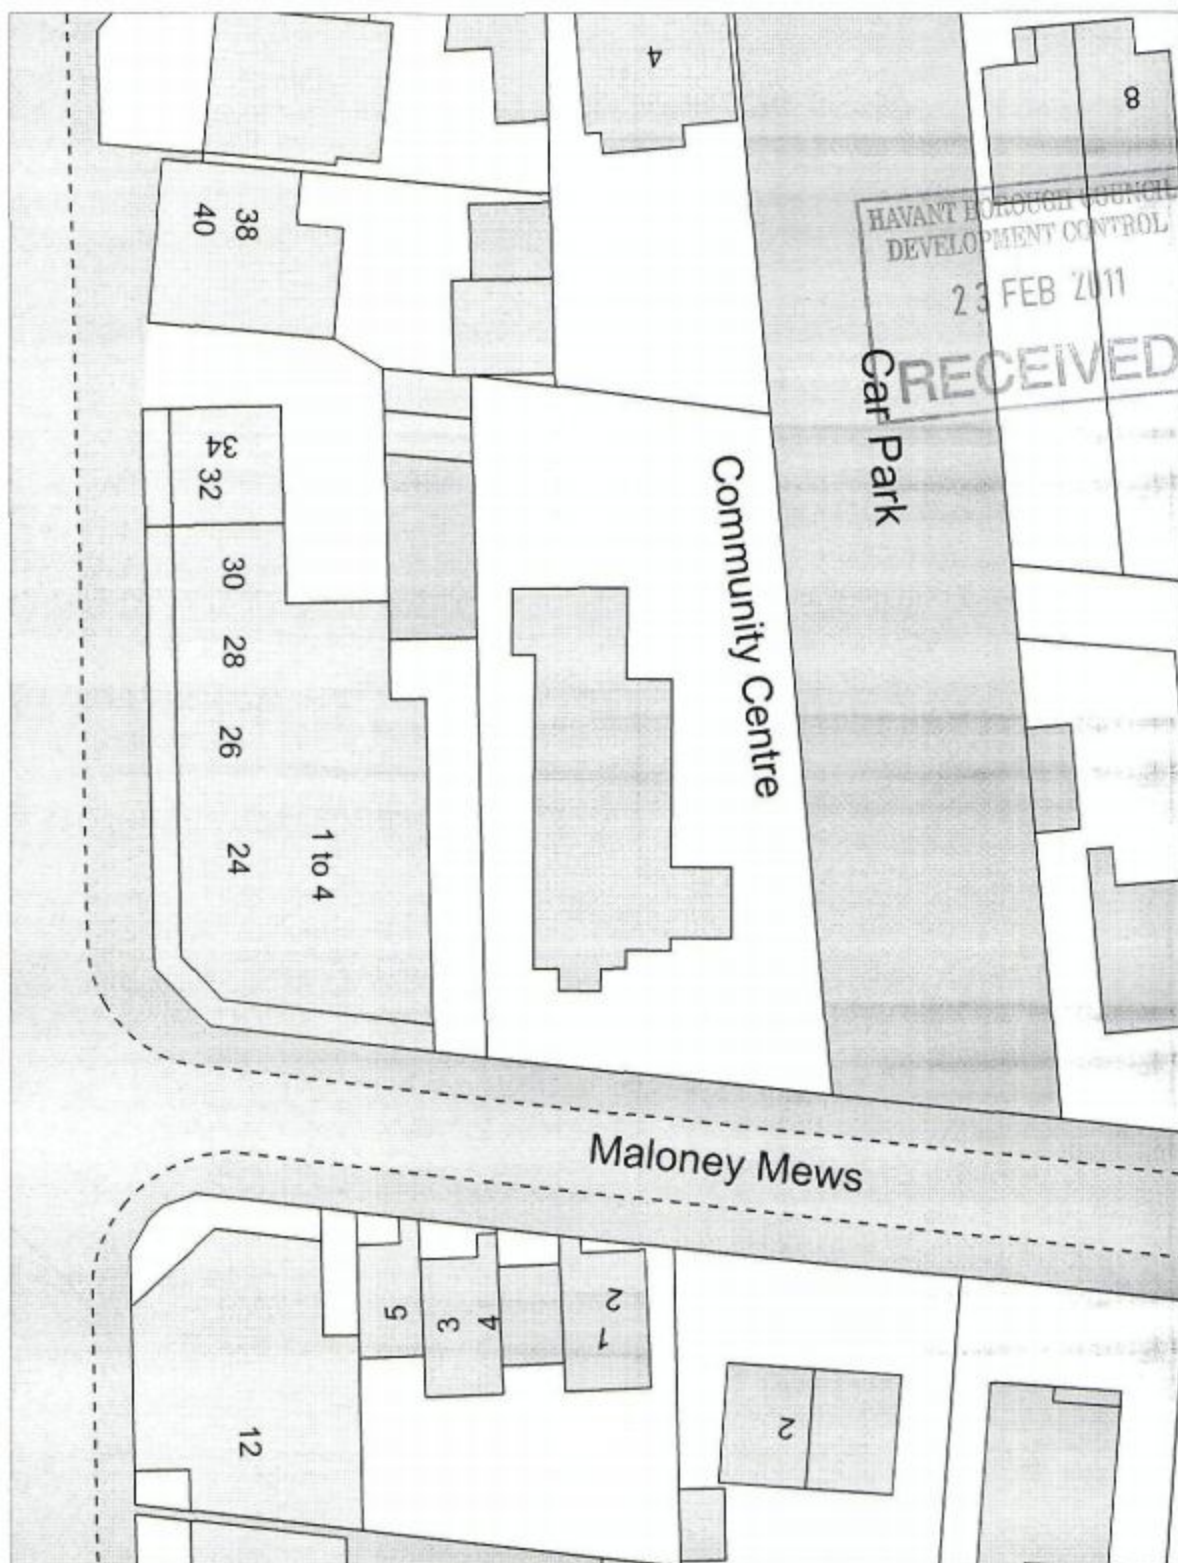

Civic Offices, Civic Centre Road, Havant,
Hampshire PO9 2AX t: 023 9247 4174



Eastoke Community Centre

Drawn By:

Scale:

Drawing No:

Cleaner, Safer, More Prosperous