


PERMIT

Sketch showing additional planting to improve the street scene

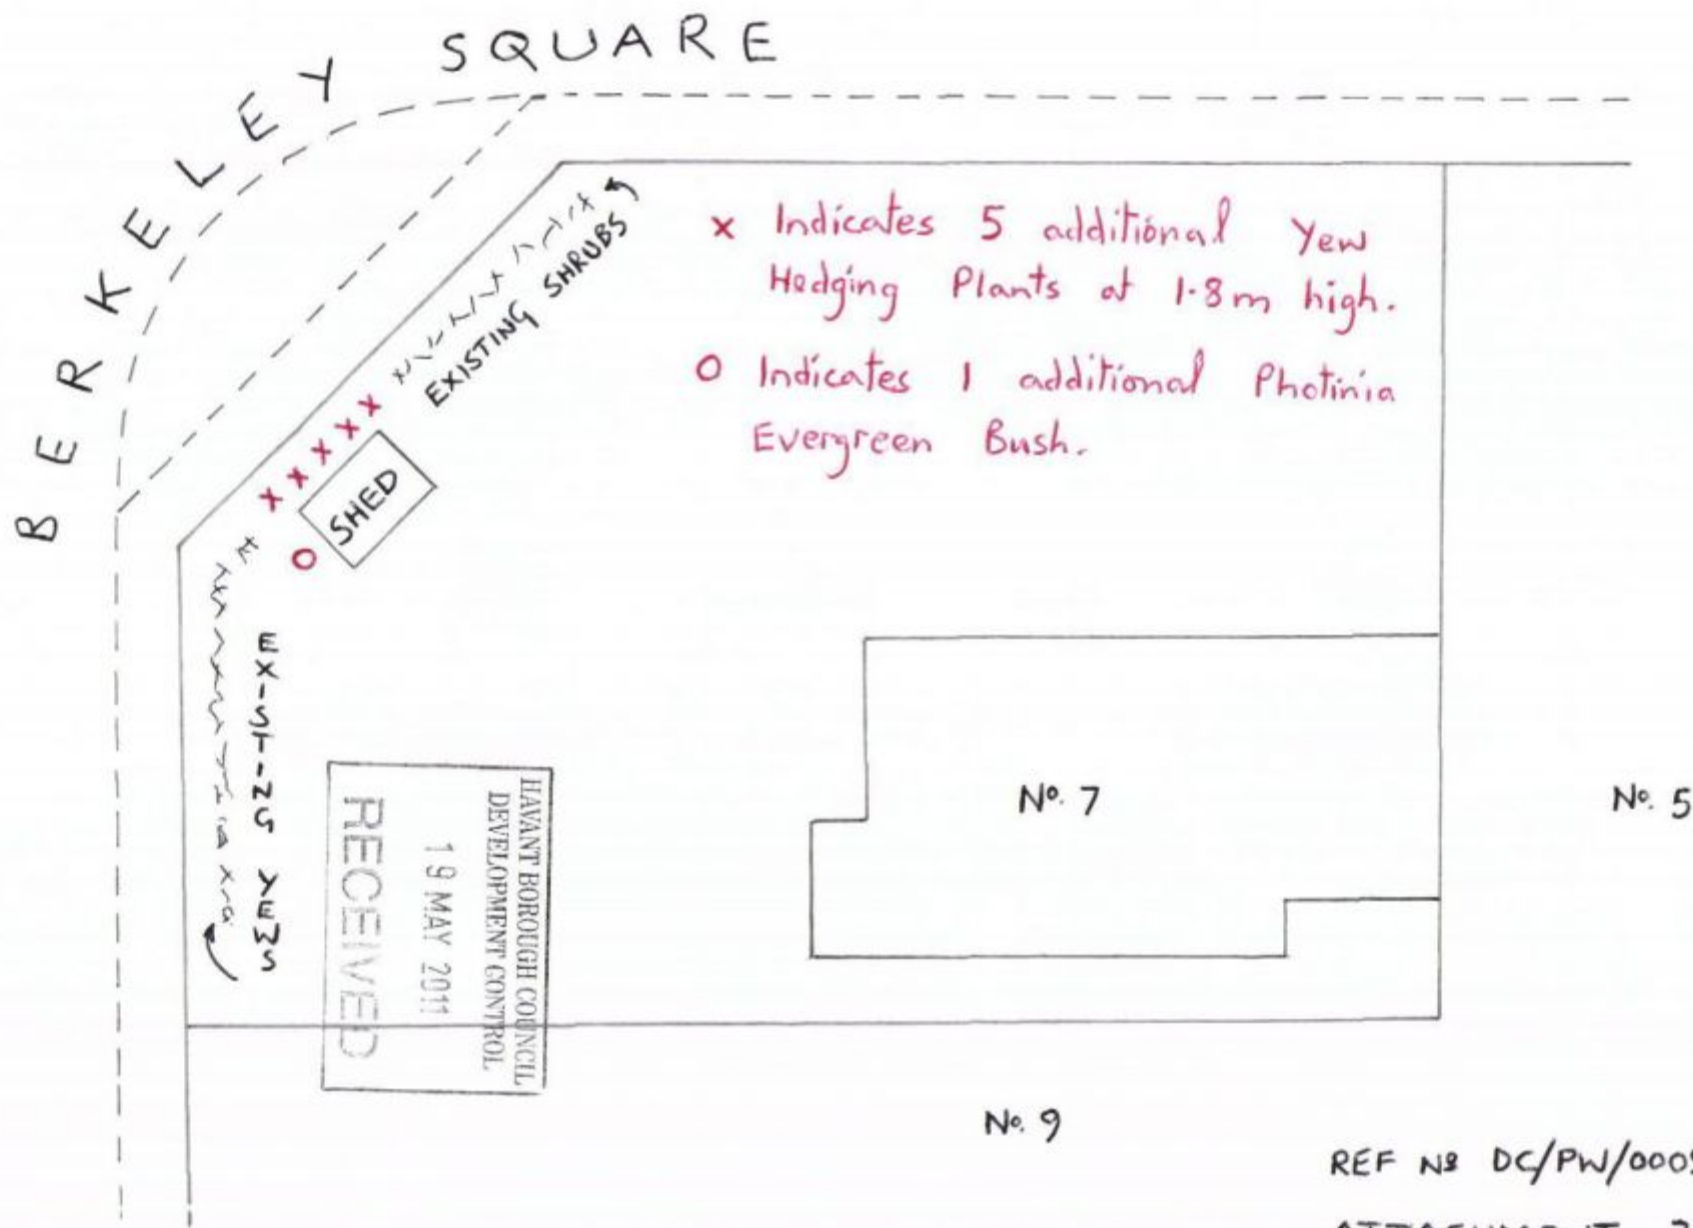

REF N8 DC/PW/00090//CMP
ATTACHMENT 3.