


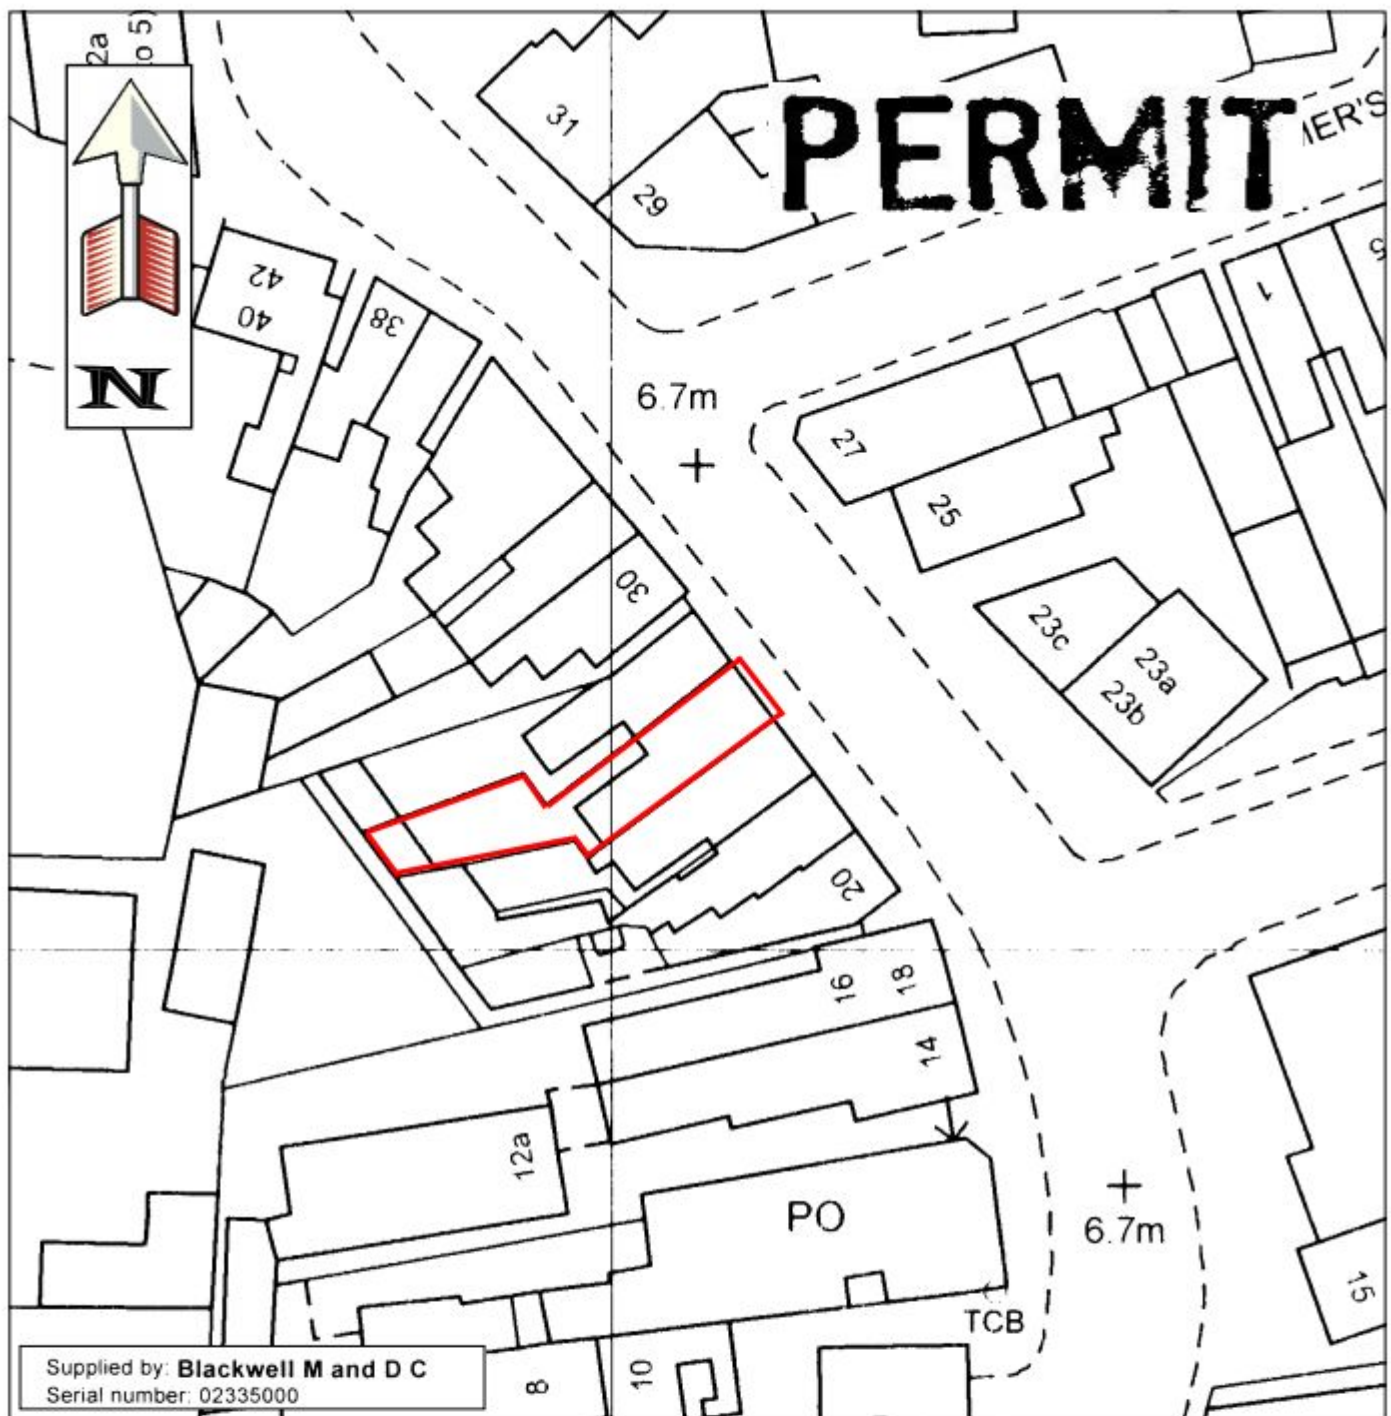

Site Layout Plan

26 North Street, Emsworth

Scale - 1:500 @ A4 Page Size

Drawing No. 3265/500

