


HAVANT BOROUGH
COUNCIL
- 4 FEB 2010
RECEIVED

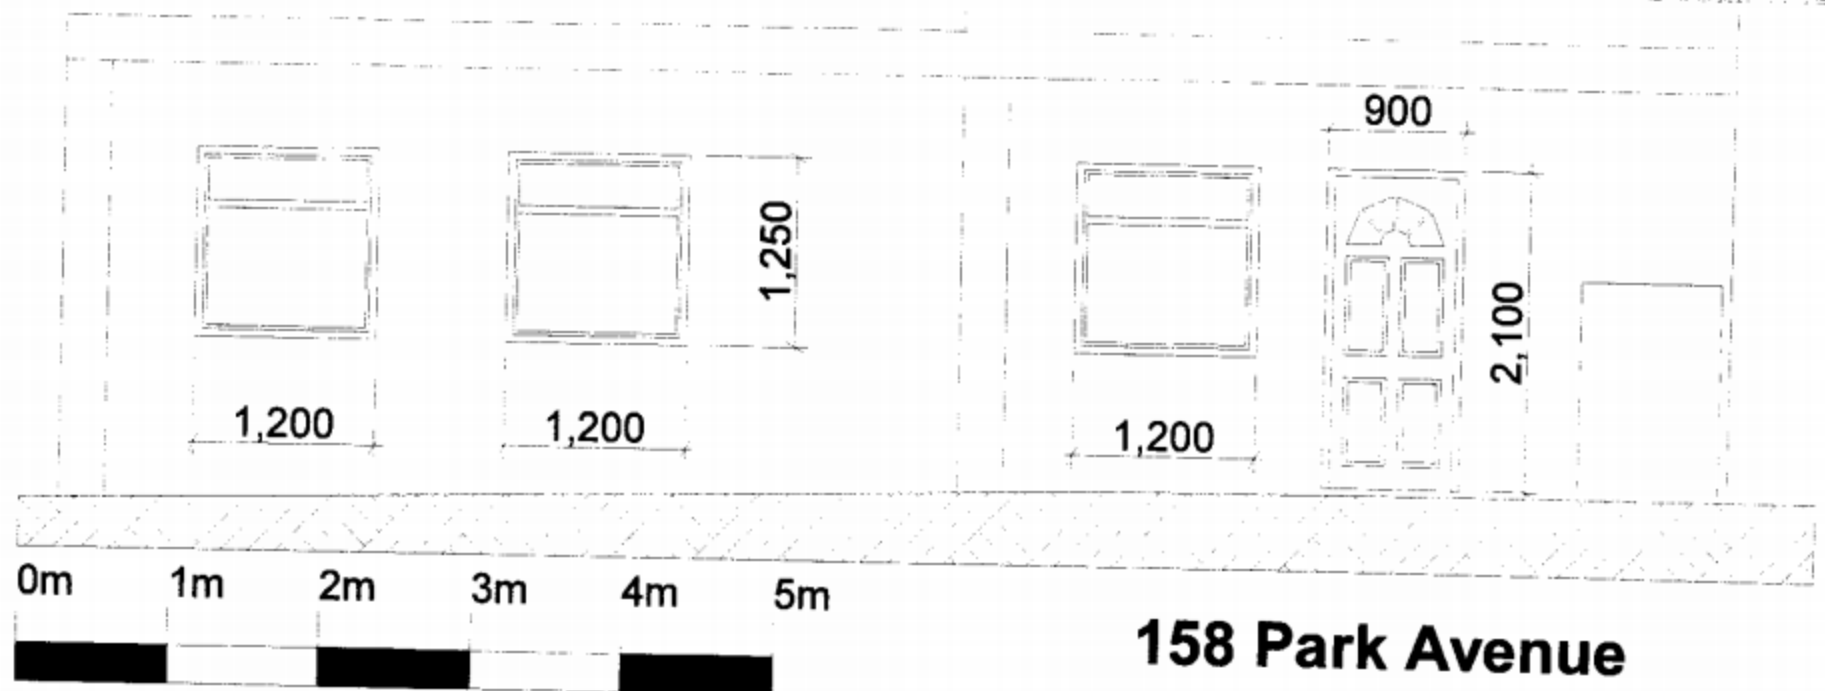

Proposed Front
Elevation

1:50 @ A4

02/02/2010

Rev A