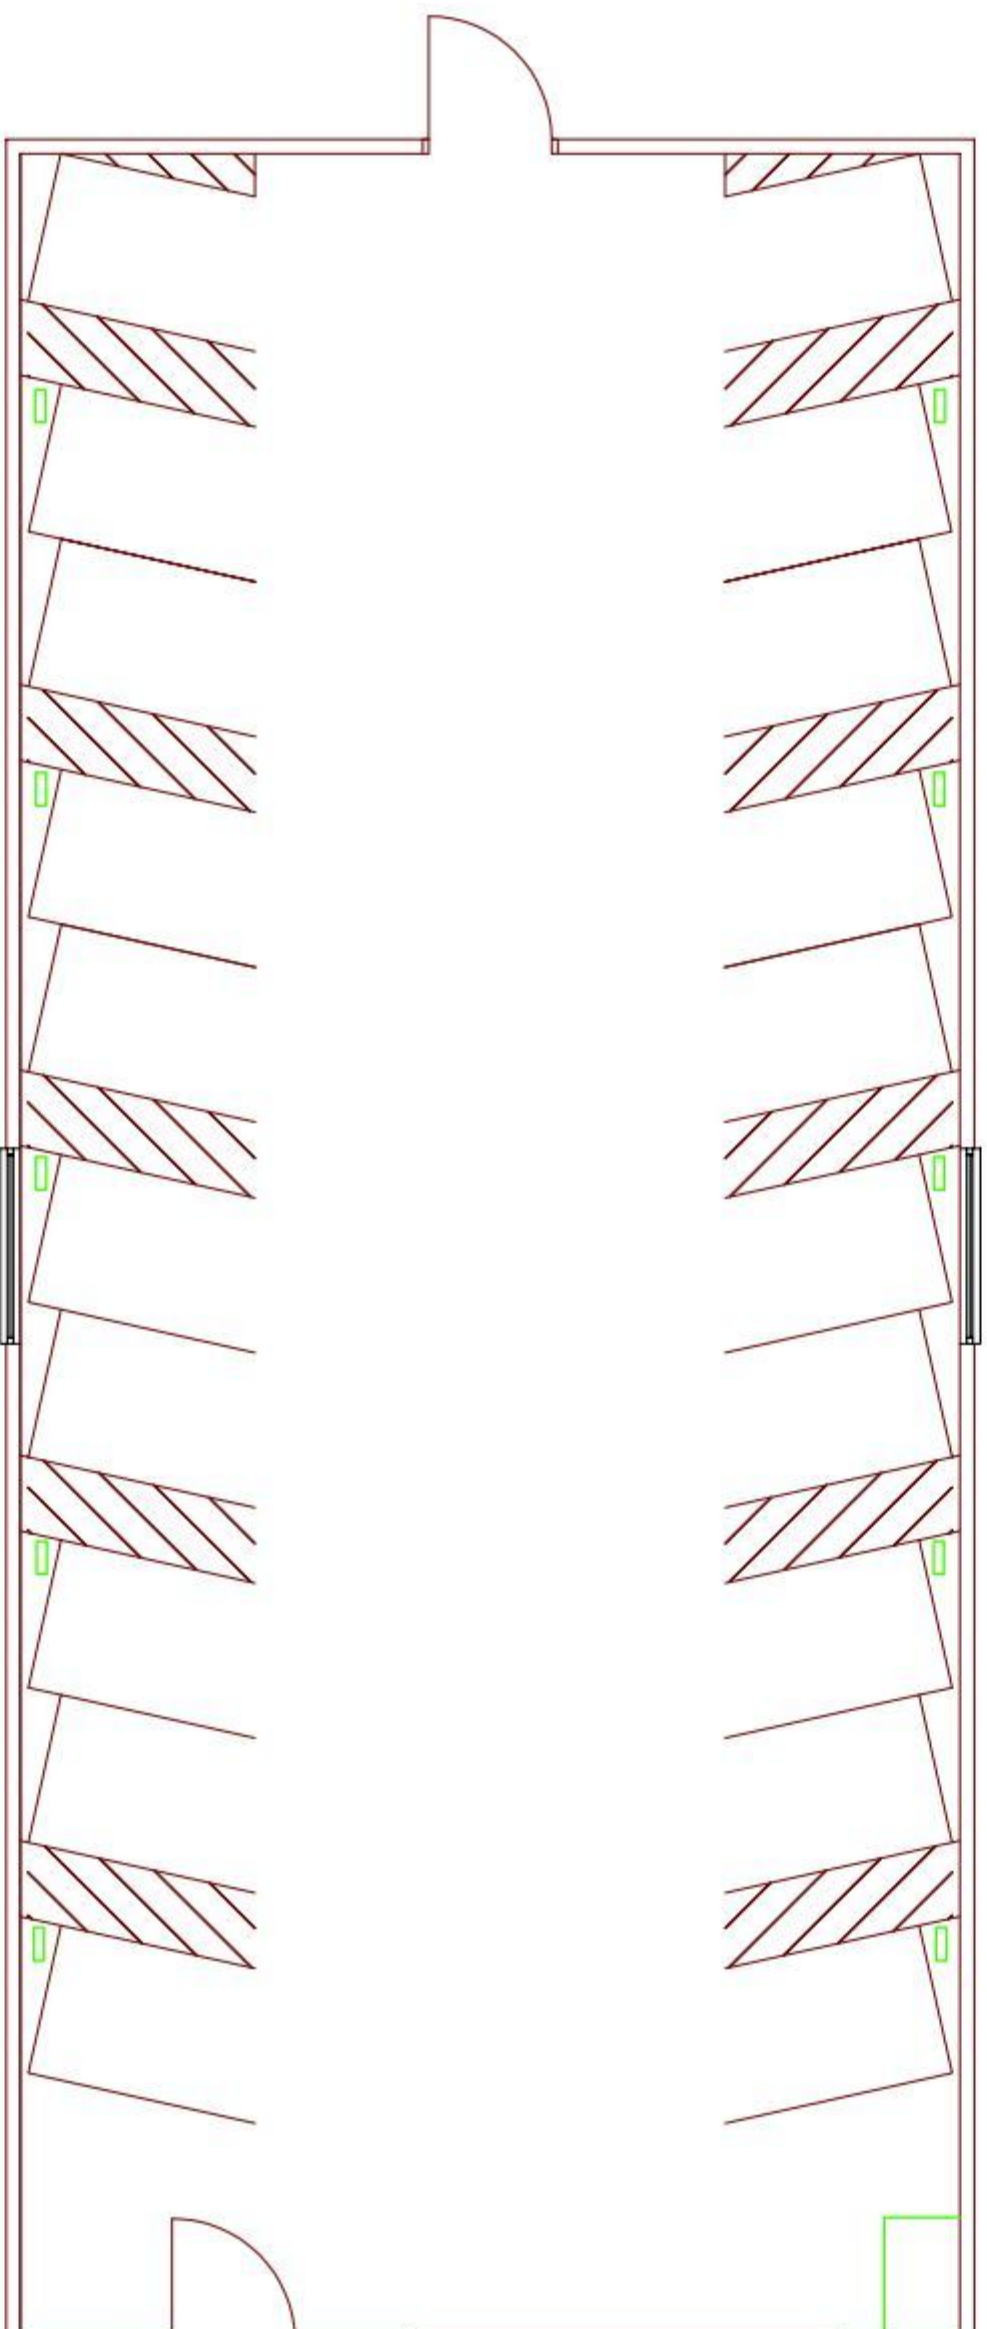


Portsmouth
CITY COUNCIL

Client: **Housing Management**
Owen Buckwell
Head of Housing Management
CIVIC OFFICES, GUILDHALL SQUARE
PORTSMOUTH, PO1 2AX

Project: **TWEED COURT SCOOTER STORE**
Drawing Title: **Plan view**

Drawn By:
DJS

Scale @A3:
1:50

Checked by:	
Date:	December 2010

Amendments	
Drawing No.: 05	