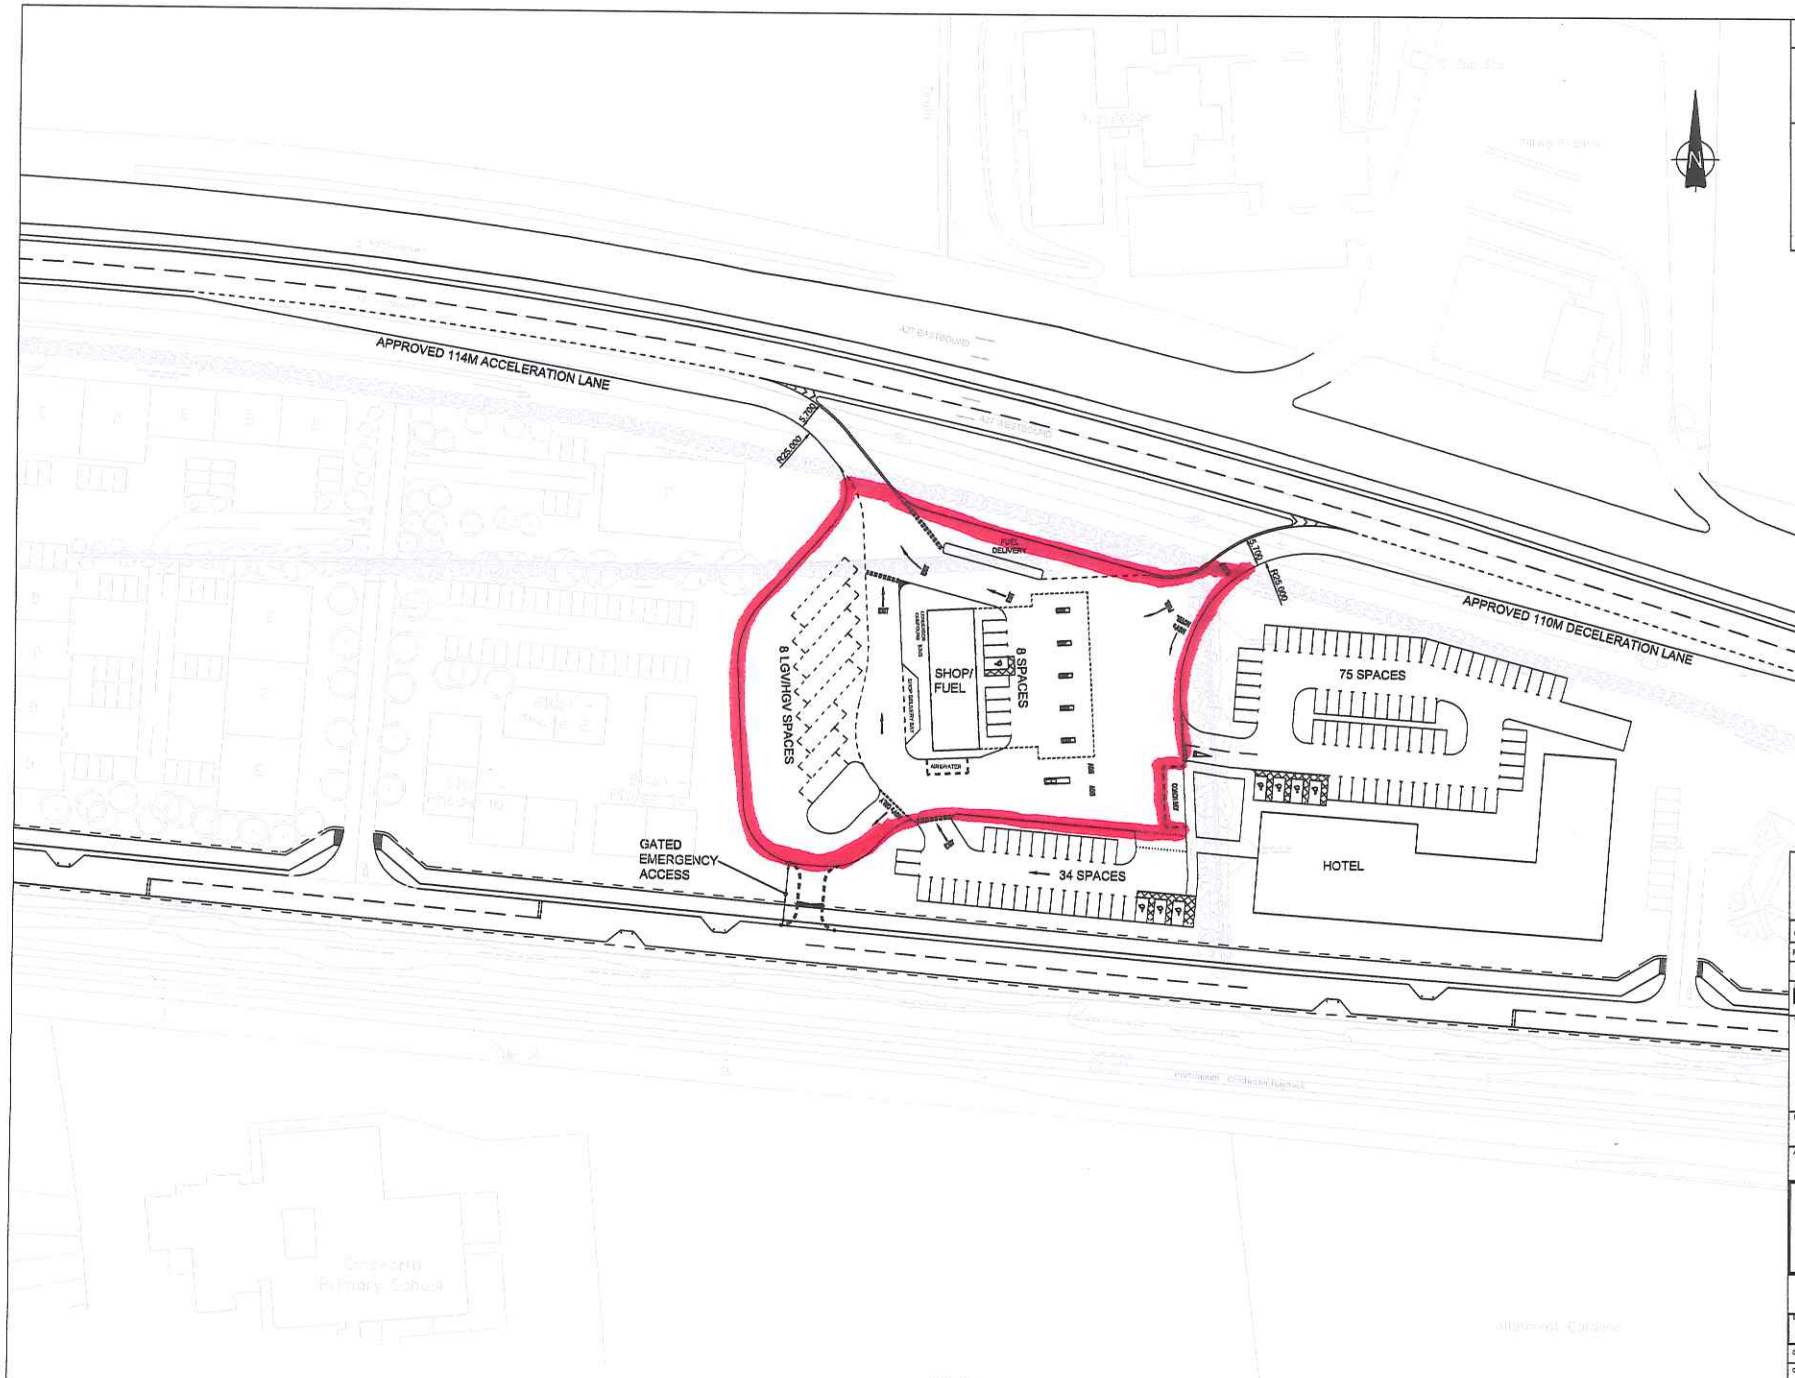

PLAN
1:500@A1 1:1000@A3

GENERAL NOTES

This drawing should not be scaled. Dimensions to be verified on site.
Any discrepancies should be referred to the Engineer prior to work being put in hand.

This drawing is the property of Waterman Civils and the drawing is issued on the condition that it is not copied reproduced, retained or disclosed to any unauthorised person, either wholly or in part without the consent in writing of
Waterman Civils Limited
Pickfords Wharf, Clink Street, London SE1 9DG 1 020 7928 7888 1 020 7902 5502

Notes:

1. A27 access arrangements previously approved under planning permission 97/57199/1 as per MJW drawing 02351.

Rev	Date	Description	By
A01	05.10.07	Preliminary Issue	SDP

Amendments

Project
Land at A27(T), Emsworth

Title
Service Station and Hotel Layout

Client

Architect

Waterman Civils
Consulting Engineers

Dippen Hall Blindley Heath Lingfield Surrey RH7 6JX
t 01342 832033 f 01342 834312
mail@waterman-group.co.uk www.waterman-group.co.uk

Drawing Status
Preliminary

Designed by	SDP	Checked by		Project No
Drawn by	SDP	Date	05.10.07	35687
Scales	1:500@A1 1:1000@A3			Computer File No 35687CDA050011

work to figured dimensions only

Publisher	Zone	Category	Number	Revision
C	SA	95	0011	A01