[redacted]

PROPOSED SINGLE STOREY REAR ADDITION TO 5, PALMESTON ROAD, HAYLING ISLAND, HANTS.
FOR J. JONES.

PERMIT

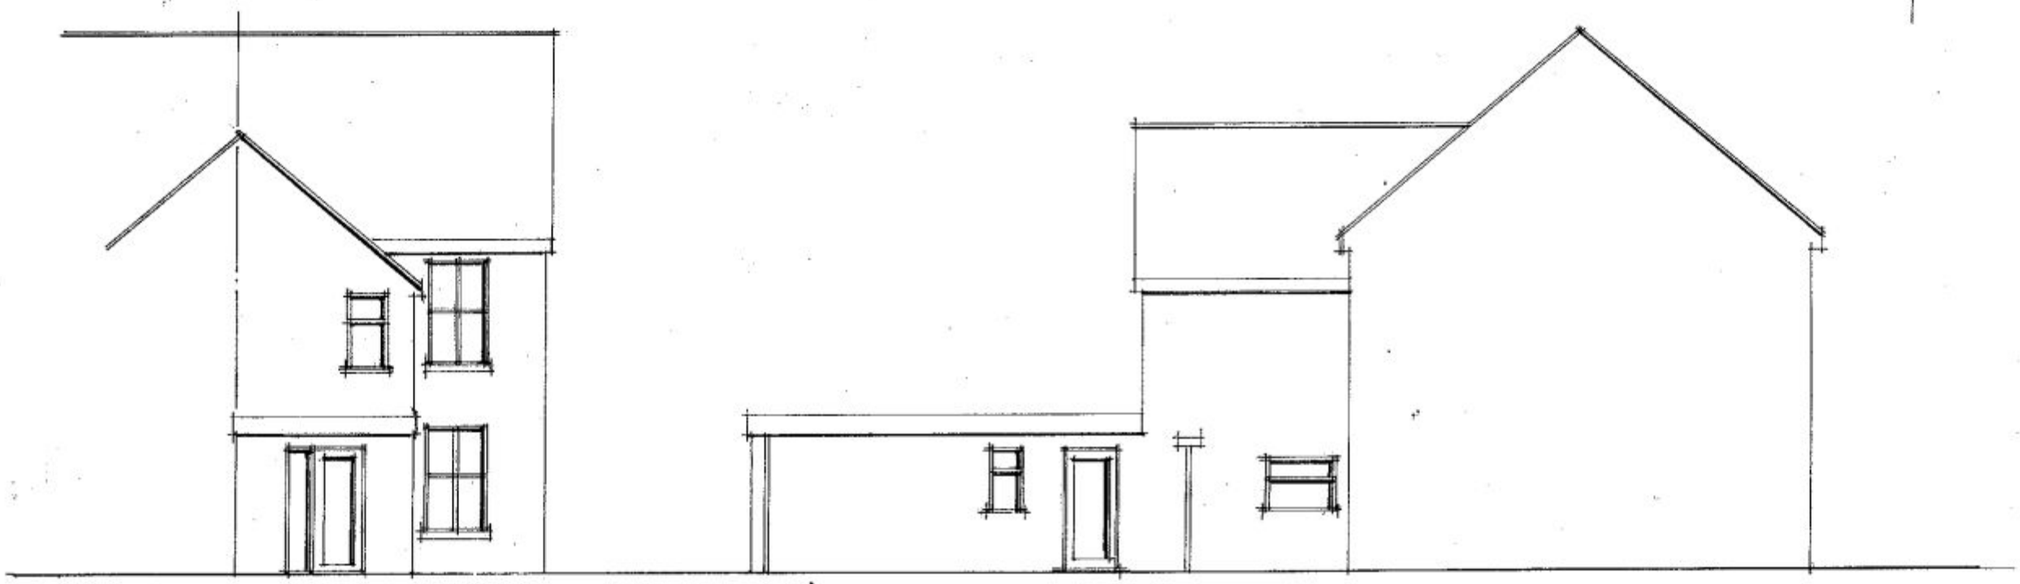

EXISTING ELEVATIONS

date sept 2010
scale 1·100

PETER J. WALKER MRICS
CHARTERED SURVEYOR
182 SEAFRONT, HAYLING ISLAND, HANTS
PO11 9 AN

TEL: 02392 467571