PERMIT

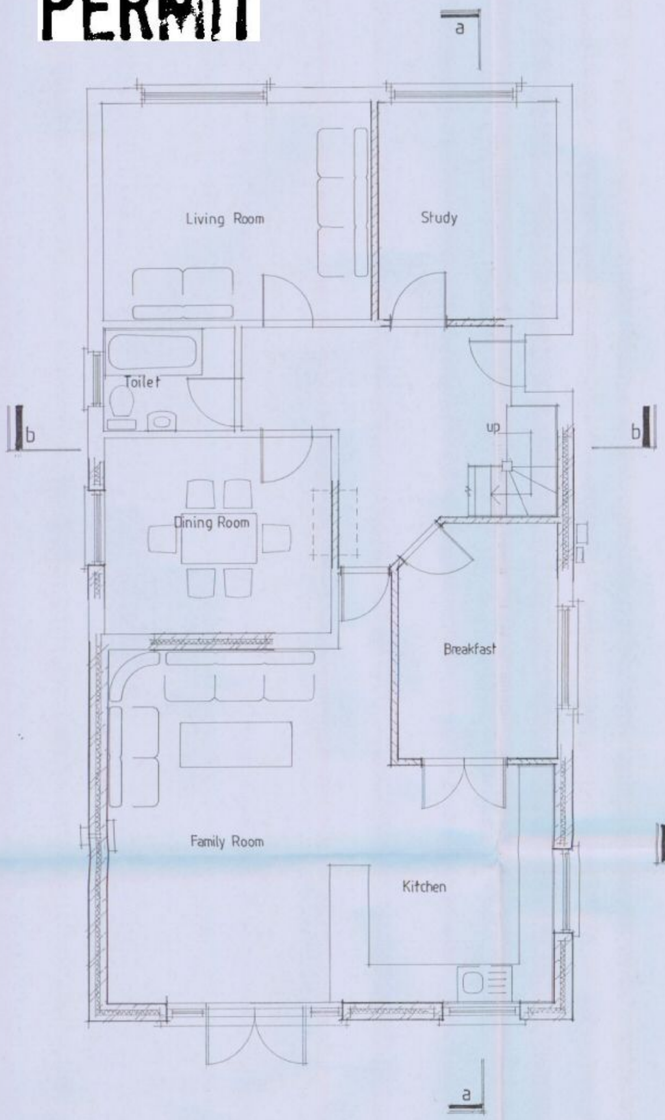

Proposed ground floor plan

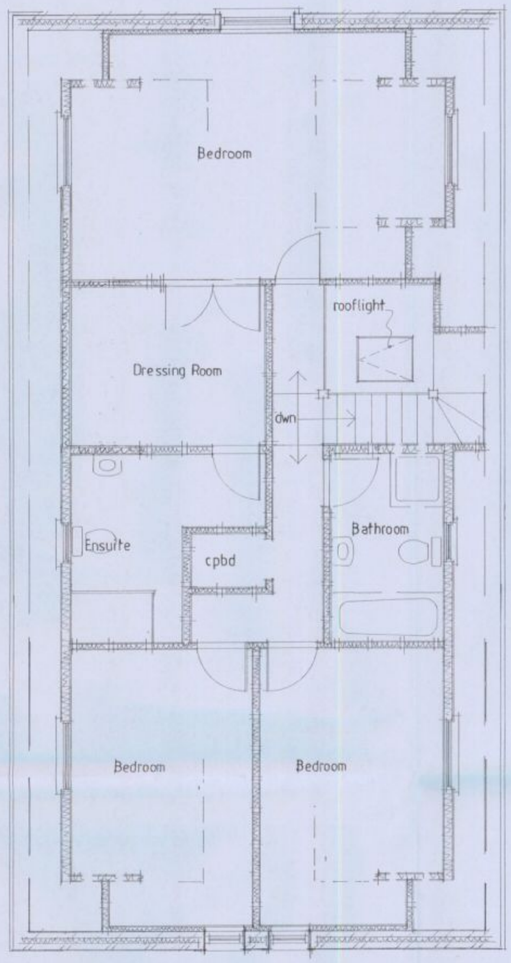

Proposed first floor plan



Proposed side elevation

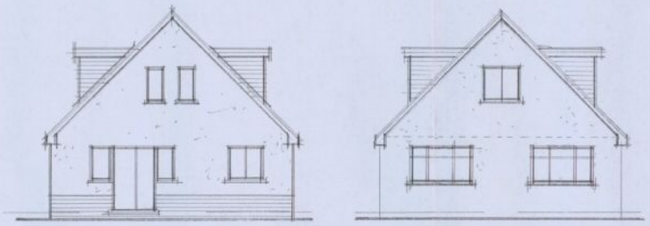

Proposed rear & front elevations

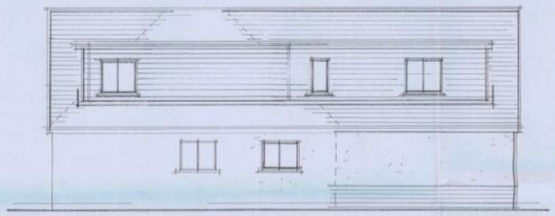

Proposed side elevation

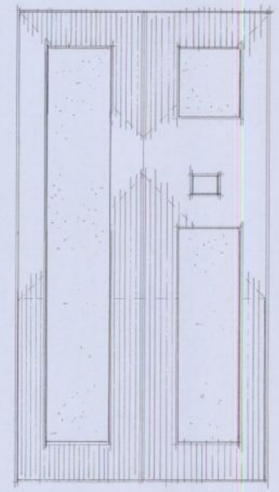

proposed roof plan

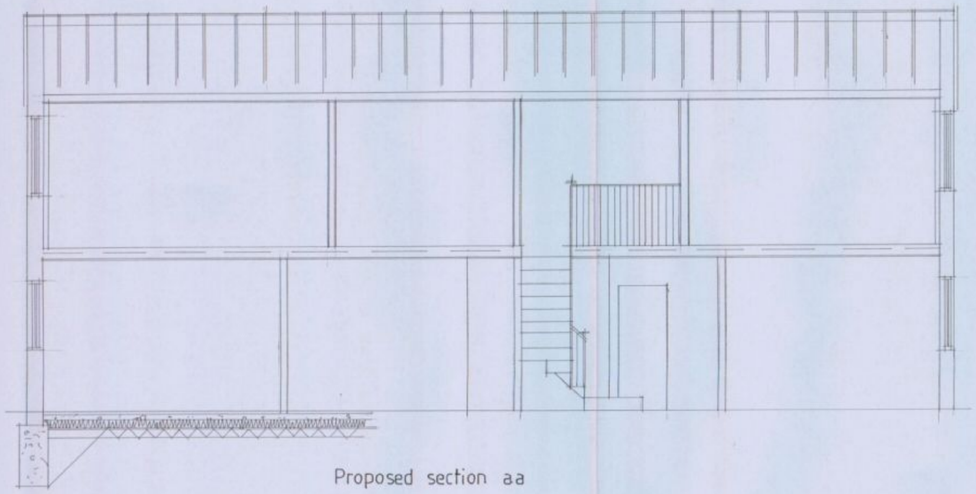

Proposed section aa

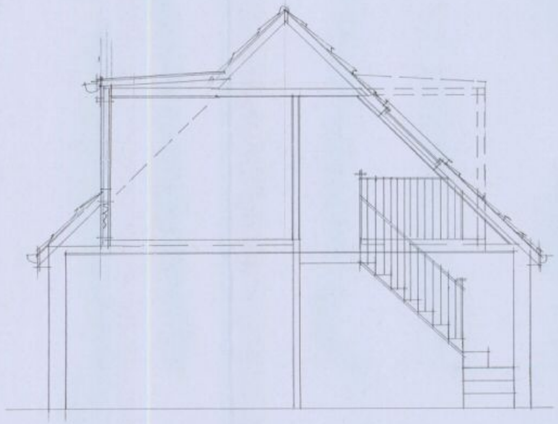

Proposed section bb

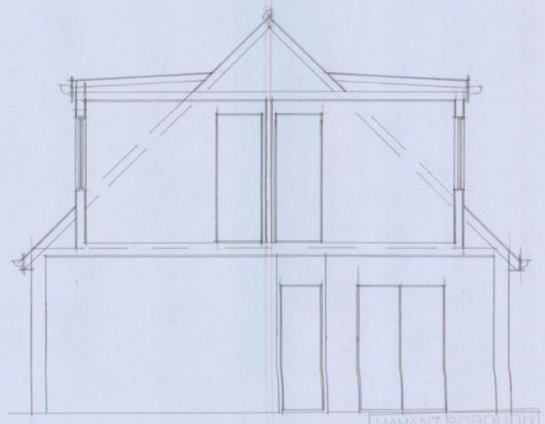

Proposed section cc

A	AUG 10	DORMER EXTENDED
	Date	Revision

© copyright

THORNS-YOUNG
ARCHITECTURAL

Client
mr & mrs webb

Job Title
119 stakes road
purbrook

Drawing Title
proposed floor plans, elevations, sections & roof plan

Scale 1:50, 1:100

Date apr '10 | Drawn by sa

Drg. No. 3030·10·2. | Rev. X

HAVANT BOROUGH COUNCIL
14 SEP 2010
RECEIVED