
PERMIT

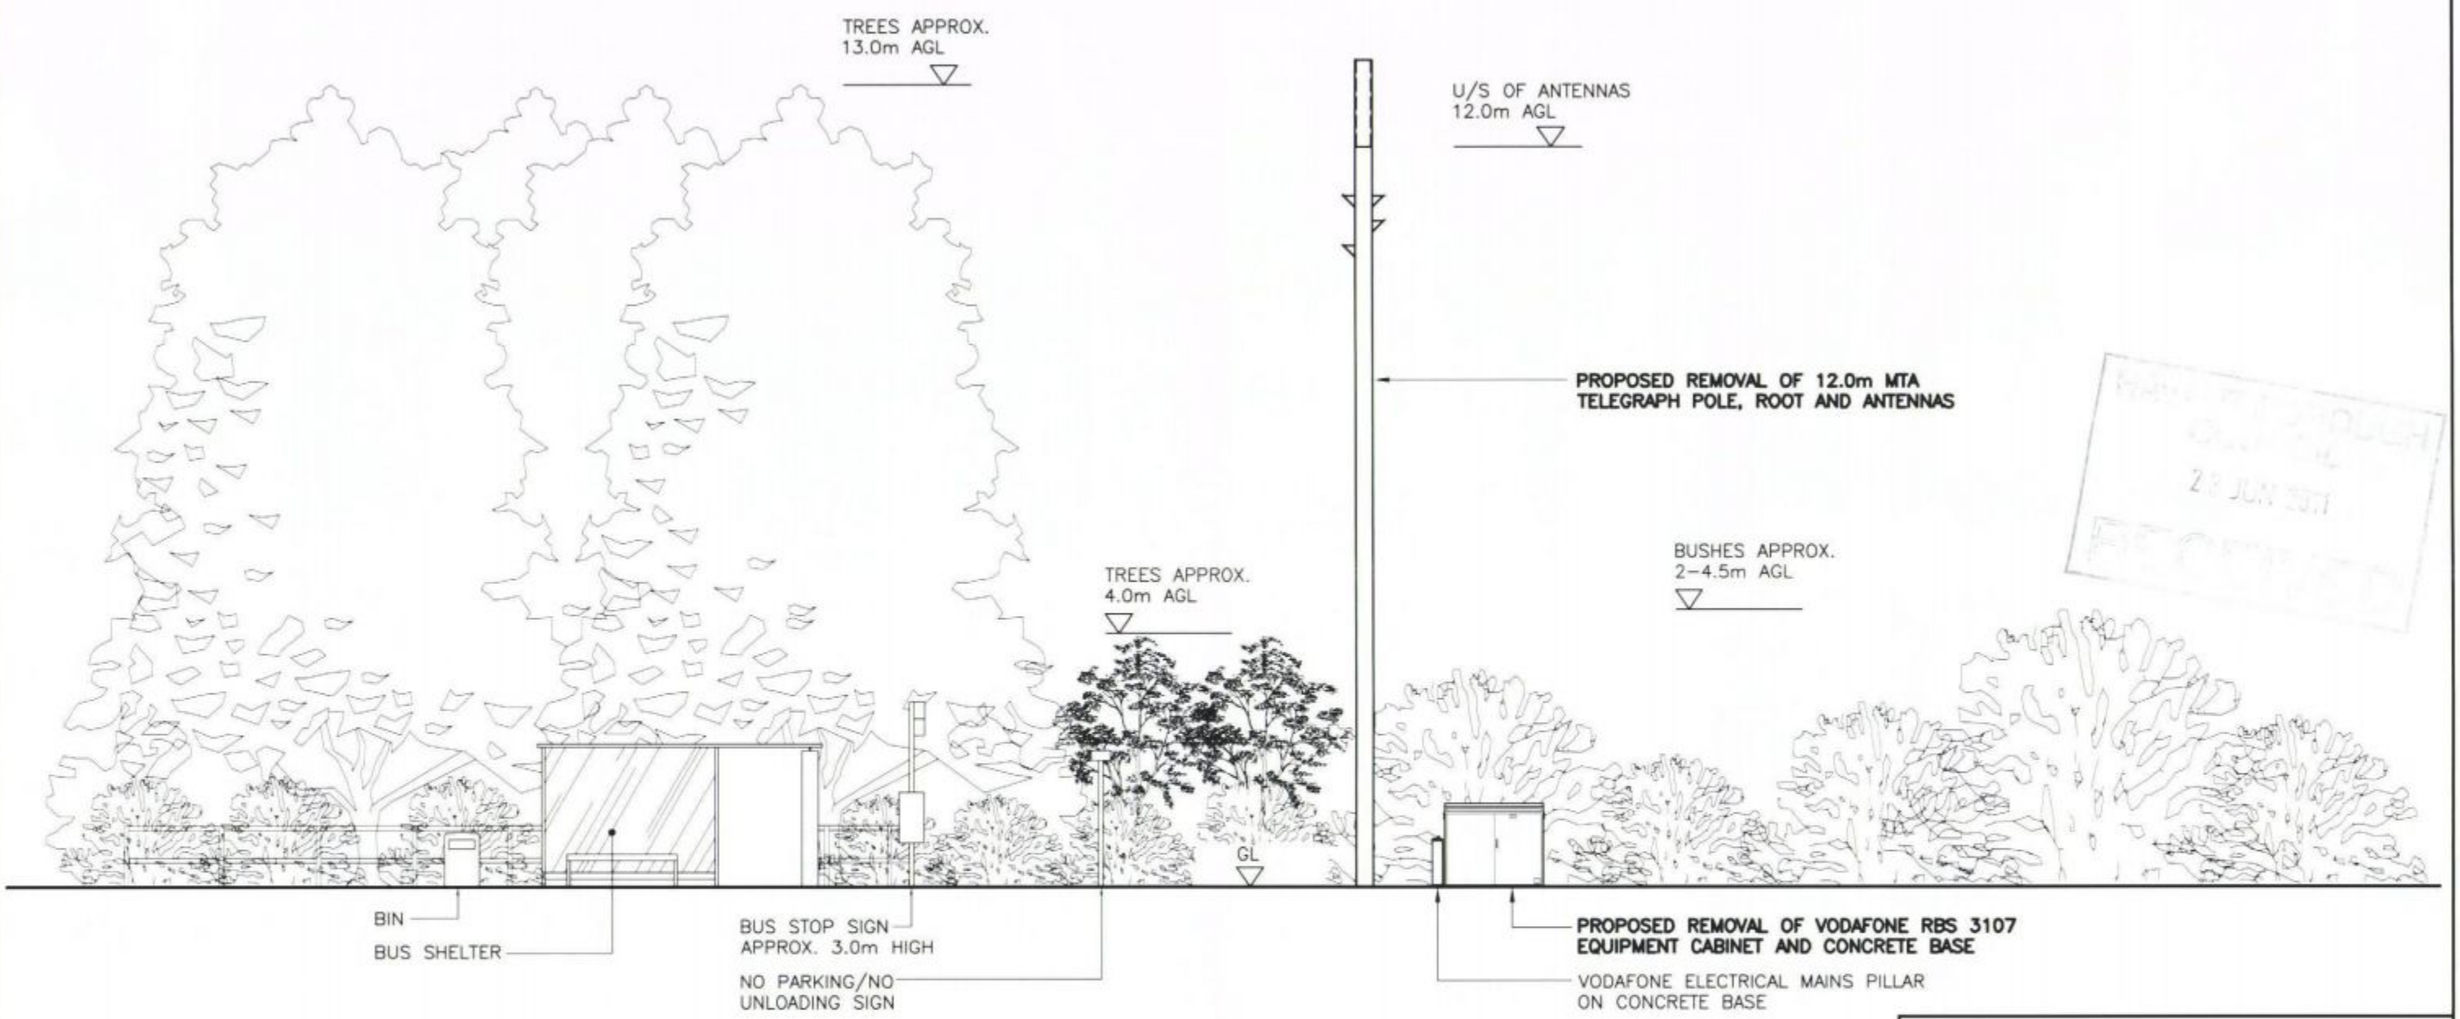

ELEVATION 'A'

SCALE 1:100

NOTES:
1. ALL DIMENSIONS ARE IN MILLIMETRES UNLESS OTHERWISE SPECIFIED

2. ASSUME ALL SITE DETAILS ARE EXISTING UNLESS OTHERWISE NOTED.

3. THE DRAWINGS COMPLY WITH O_2 (UK) & VODAFONE STANDARD ICNIRP GUIDELINES.

REV.	DATE	REMARKS	BY	CHK.
A	17.06.11	TREE HEIGHT REVISED	JS	CB

CORNERSTONE PROJECT

TE connectivity
Tyco Electronics UK Infrastructure Ltd.
Herlot House
Herlot Road
Chertsey, Surrey
KT16 9DT
Telephone 01932 575 900 Fax 01932 575 901

CELL NAME	OPTION	DRAWN	CHECKED	APPROVED	DATE	SCALE
HAVANT ROAD STREETWORKS	E	DI	AKSESS	SY	05.04.11	AS SHOWN

SITE ADDRESS	CORNERSTONE ID	HOST ID	SHARER ID
HAVANT ROAD FARLINGTON HAMPSHIRE PO6 1BZ	CS – 16902	VF – 46546	02 – 033822

CONSULTANT REF No.
1278/379

DRAWING TITLE	PURPOSE OF ISSUE	DRAWING No.	REVISION
SITE ELEVATION	PLANNING	300	A

1:1