PROPOSED SINGLE STOREY REAR ADDITION.
28, ST JAMES ROAD, EMSWORTH, HANTS.
FOR R.ASH & S.HUGHES.

NEW DOUBLE SEALED BACK INLET GULLEY AND DRAIN RUN TO TAKE SINK WASTE

NOTE A PARTY WALL AGREEMENT IS TO BE OBTAINED IN WRITING WITH THE ADJACENT NEIGHBOUR PRIOR TO THE COMMENCEMENT OF ANY WORK ON SITE.

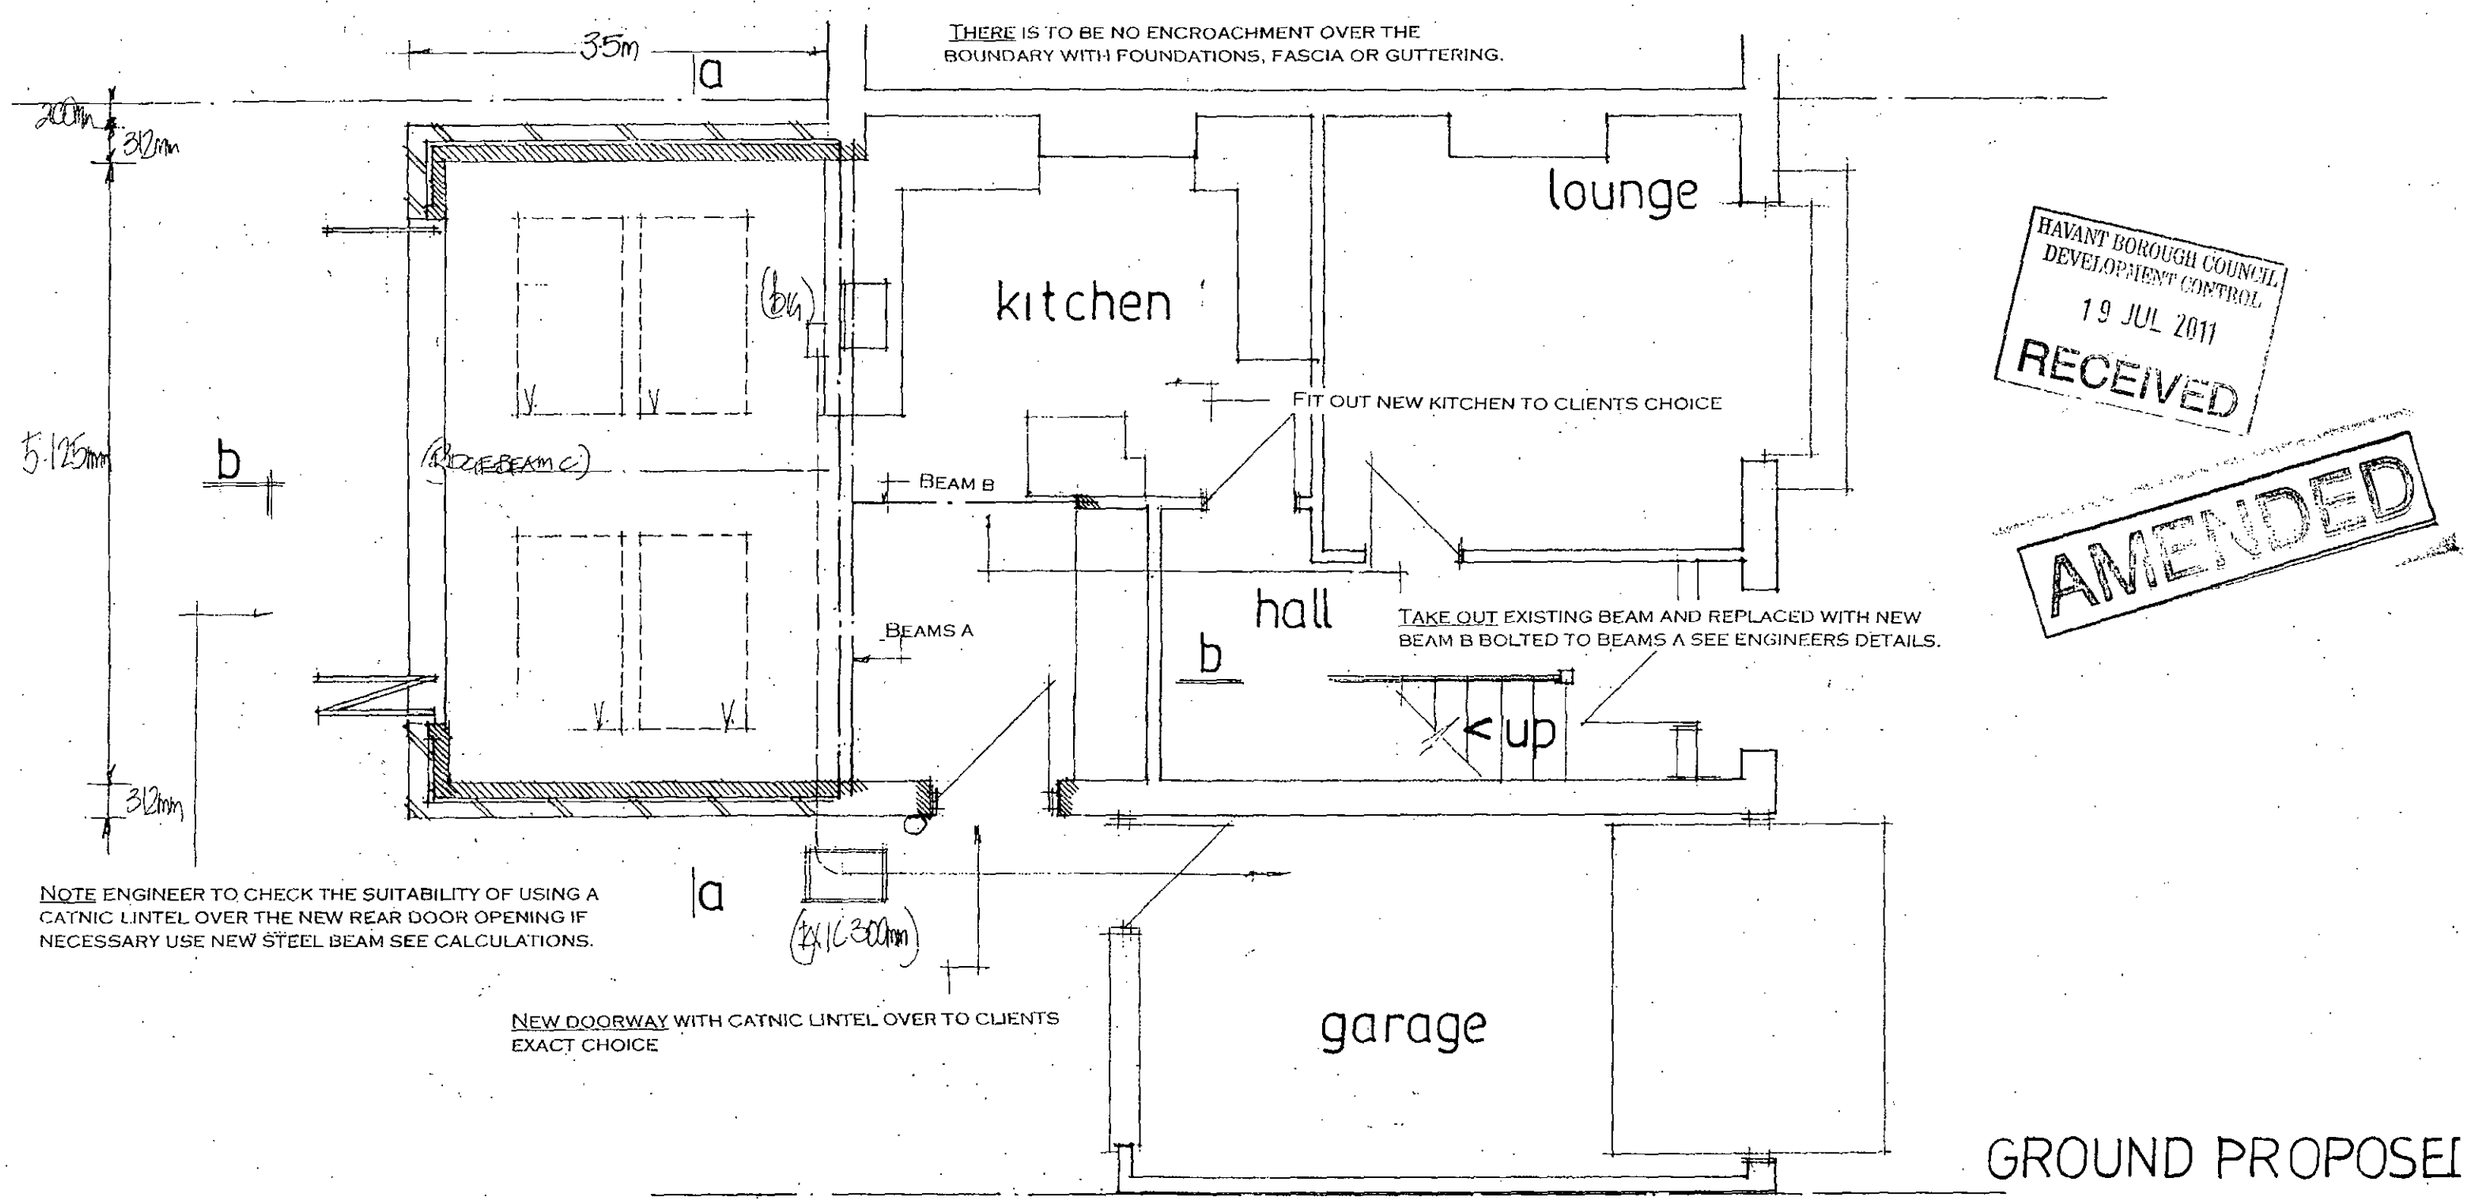

HAVANT BOROUGH COUNCIL
DEVELOPMENT CONTROL
19 JUL 2011
RECEIVED

AMENDED

GROUND PROPOSEI

date may 2011 (AMENDED JULY 2011)
scale 1:50

PETER J. WALKER MRICS
CHARTERED SURVEYOR
182 SEAFRONT, HAYLING ISLAND, HANTS
PO11 9 AN

TEL: 02392 467571