

REFUSE

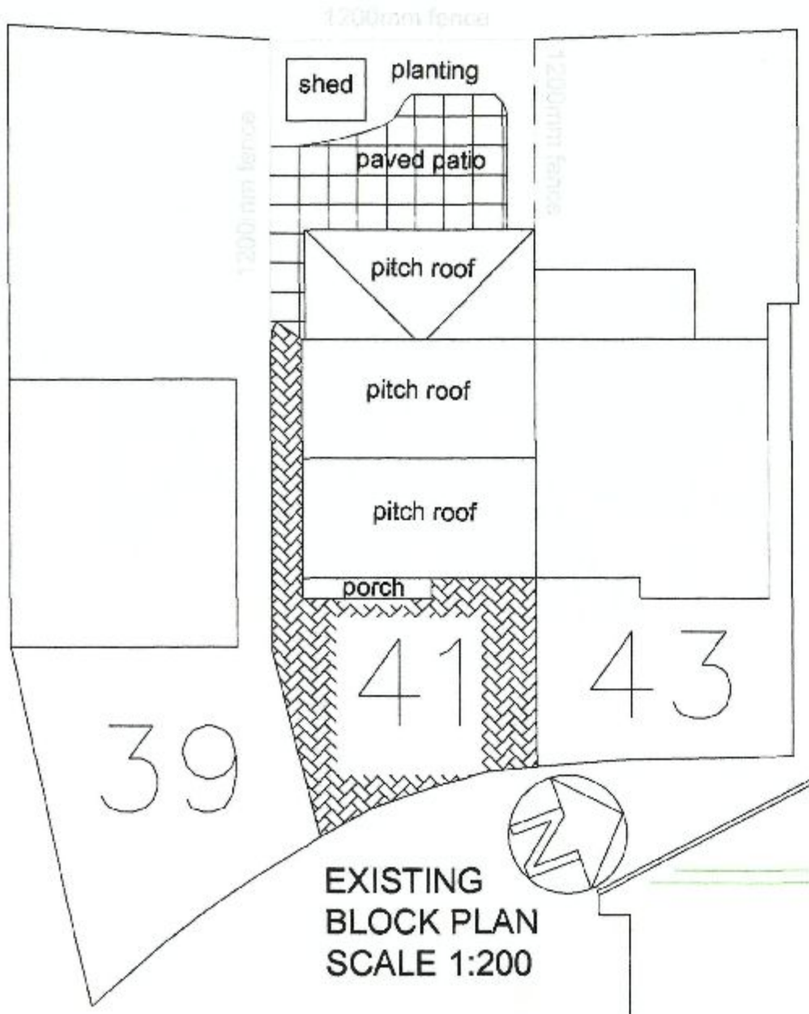


EXISTING
BLOCK PLAN
SCALE 1:200

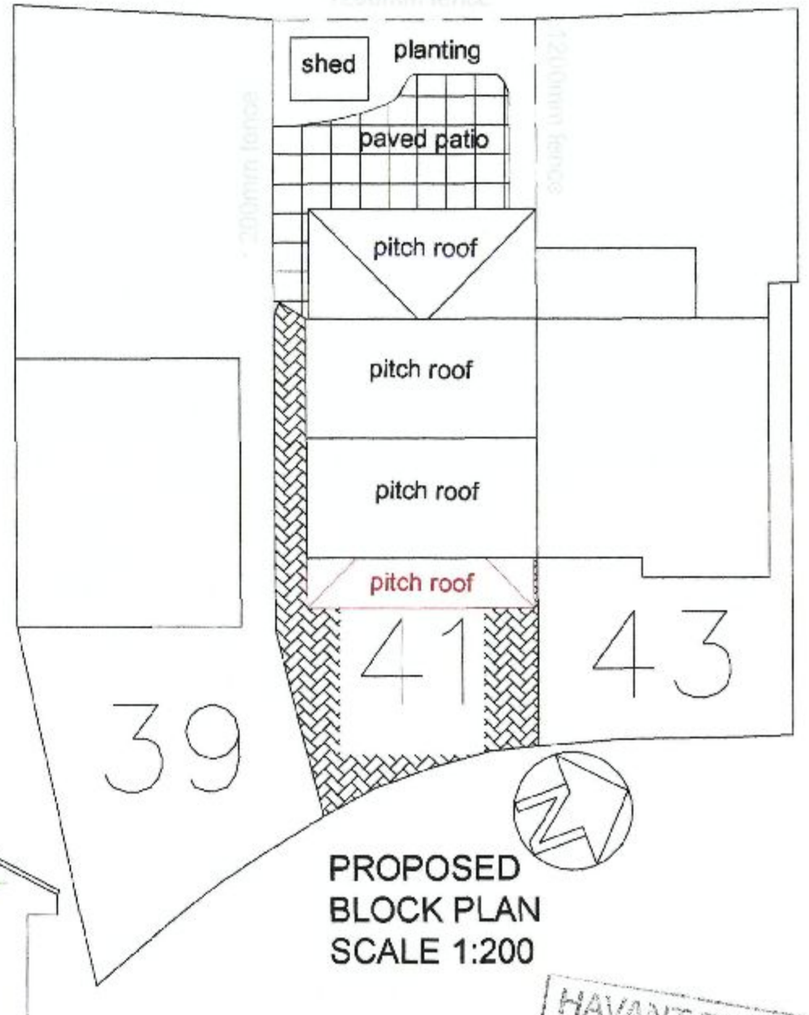

PROPOSED
BLOCK PLAN
SCALE 1:200

HAVANT BOROUGH COUNCIL
19 OCT 2010
RECEIVED

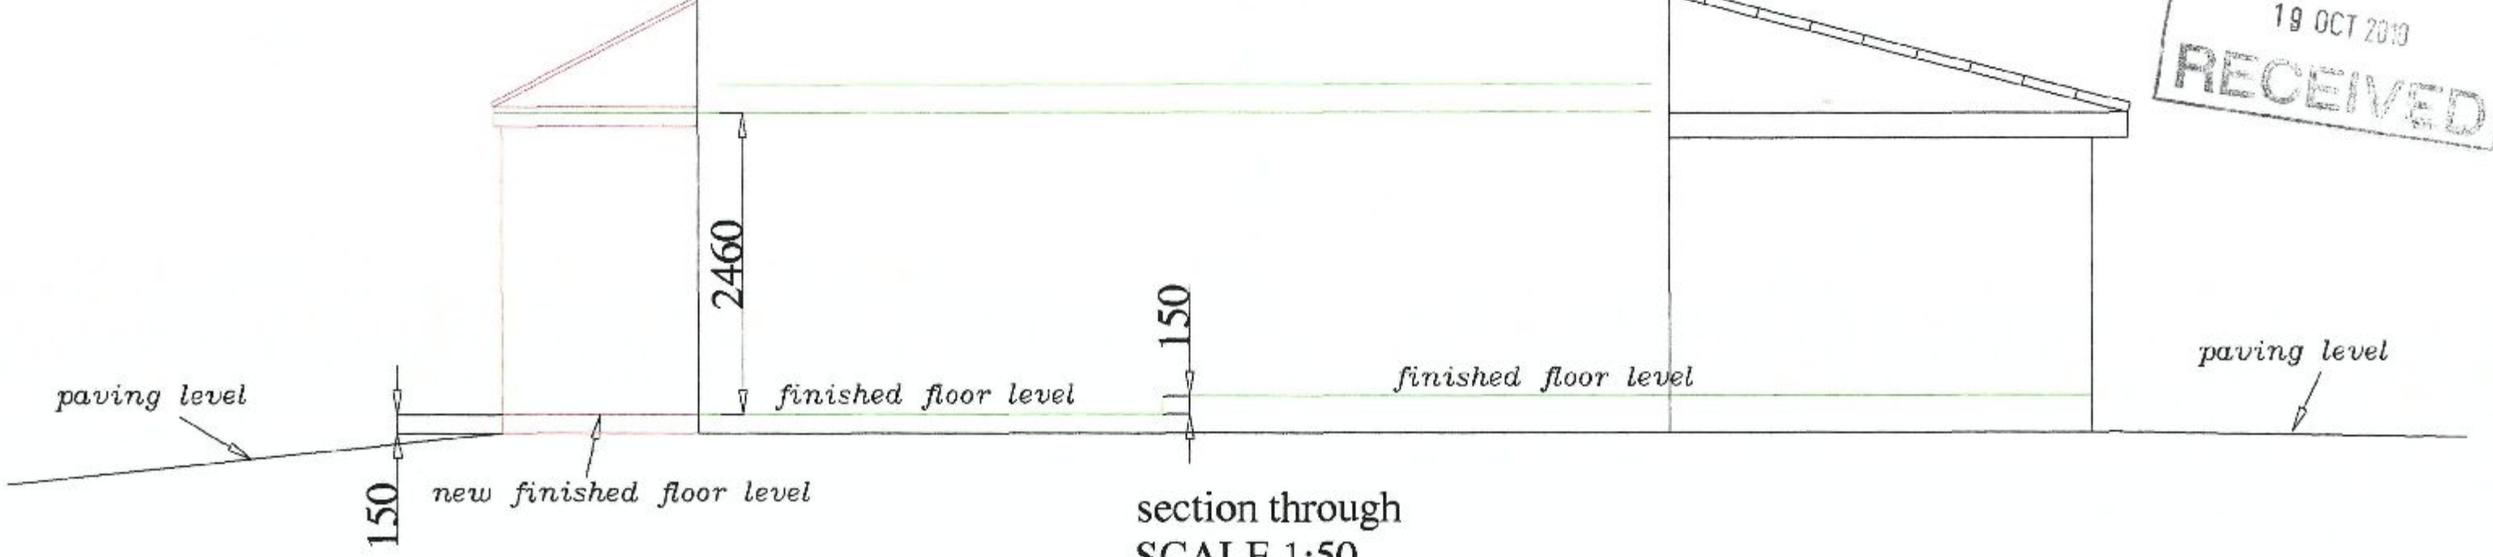

section through
SCALE 1:50