PERMIT

NOTE: THIS BLOCK PLAN HAS BEEN PRODUCED BY A SURVEY

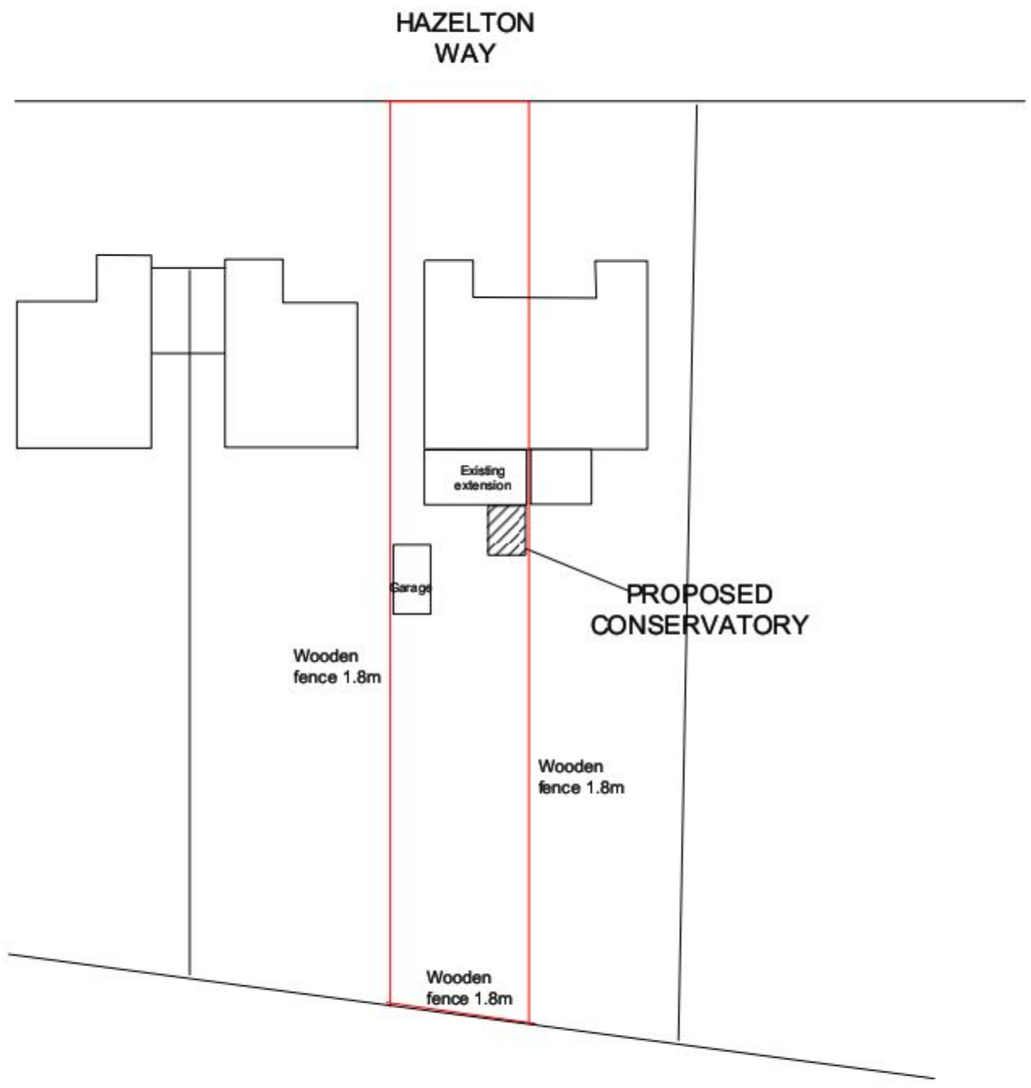

PROPOSED
BLOCK PLAN
1:500

0 4.5 7.5 15

N

HSB Planning & Design
A Complete Planning Service
www.hsbplanning.co.uk

MR & MRS SACKMAN
51 HAZELTON WAY
HAVANT

PLANS PRODUCED FOR LOCAL AUTHORITY PLANNING APPROVAL ONLY. ALL DIMENSIONS ON SITE TO BE CHECKED BY CONTRACTOR PRIOR TO THE COMMENCEMENT OF WORK

CONSERVATORY	SIZE	FSCM NO	DWG NO	REV
	A3		01	
23/09/10	SCALE 1:500		sheet 1 OF 1	