PERMIT

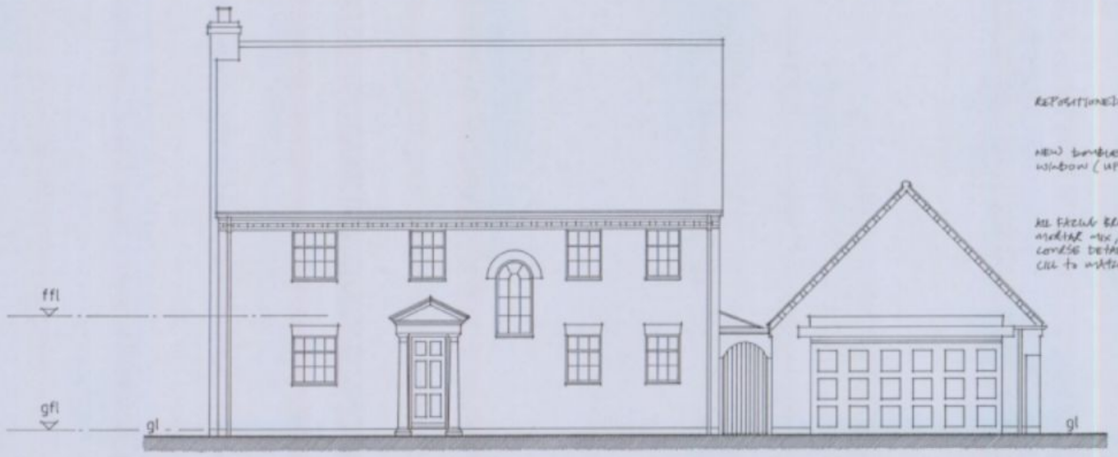

NORTH

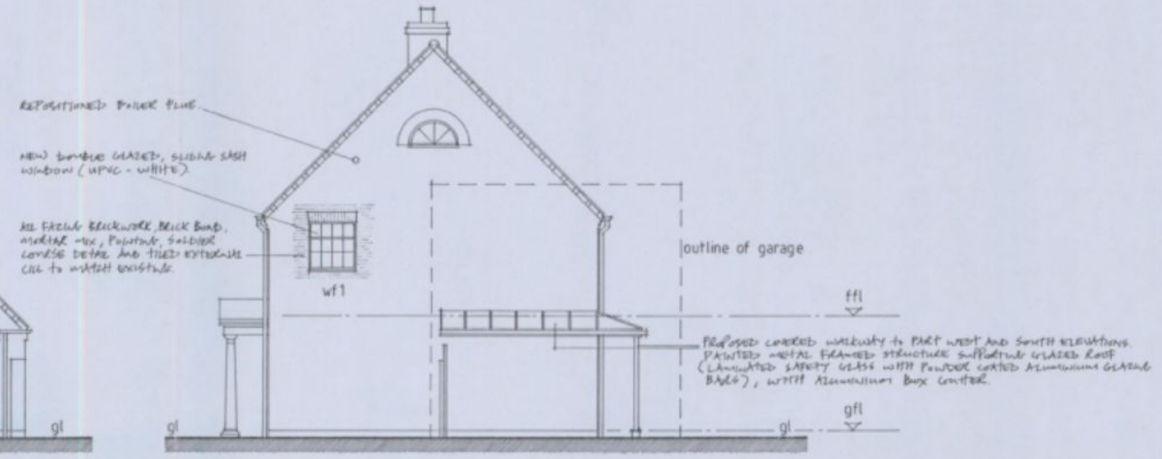

WEST

NOTE

1.- FOR GROUND, FIRST AND ATTIC FLOOR PLANS REFER to LATEST ISSUE of DRAWING 1167/1/01.
- FOR SITE AND LOCATION PLANS REFER to LATEST ISSUE of DRAWING 1167/3/03.



SOUTH

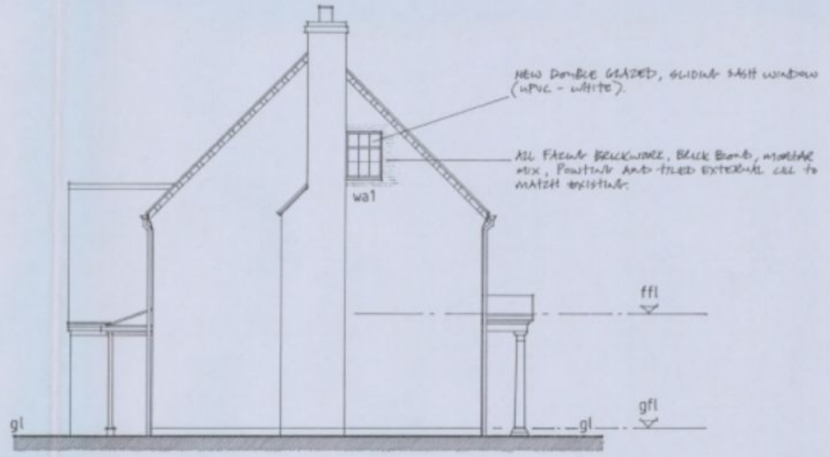

EAST

HAVANT BOROUGH COUNCIL
24 FEB 2011
RECEIVED

Rev A: update notes 2/11

JOB
TIDE'S REACH, 5 THE FISHERMANS, EMSWORTH, HAMPSHIRE, PO10 7BS.

CLIENT
MR AND MRS J. MELROSE

TITLE
ELEVATIONS

SCALE 1:100	DRAWN BY DMA
DATE 2-11	

THE HARRISON YOUNG PARTNERSHIP LTD
CHARTERED ARCHITECTS
12 West Street Emsworth Hampshire PO10 7DY
Telephone 01243 372993
Fax 01243 374892

DRAWING No.	REV.
1167/2/02	A