


PERMITTING ISLAND

B.O.
PERMIT

RECEIVED

30 MAR 2011

HAVANT BOROUGH COUNCIL

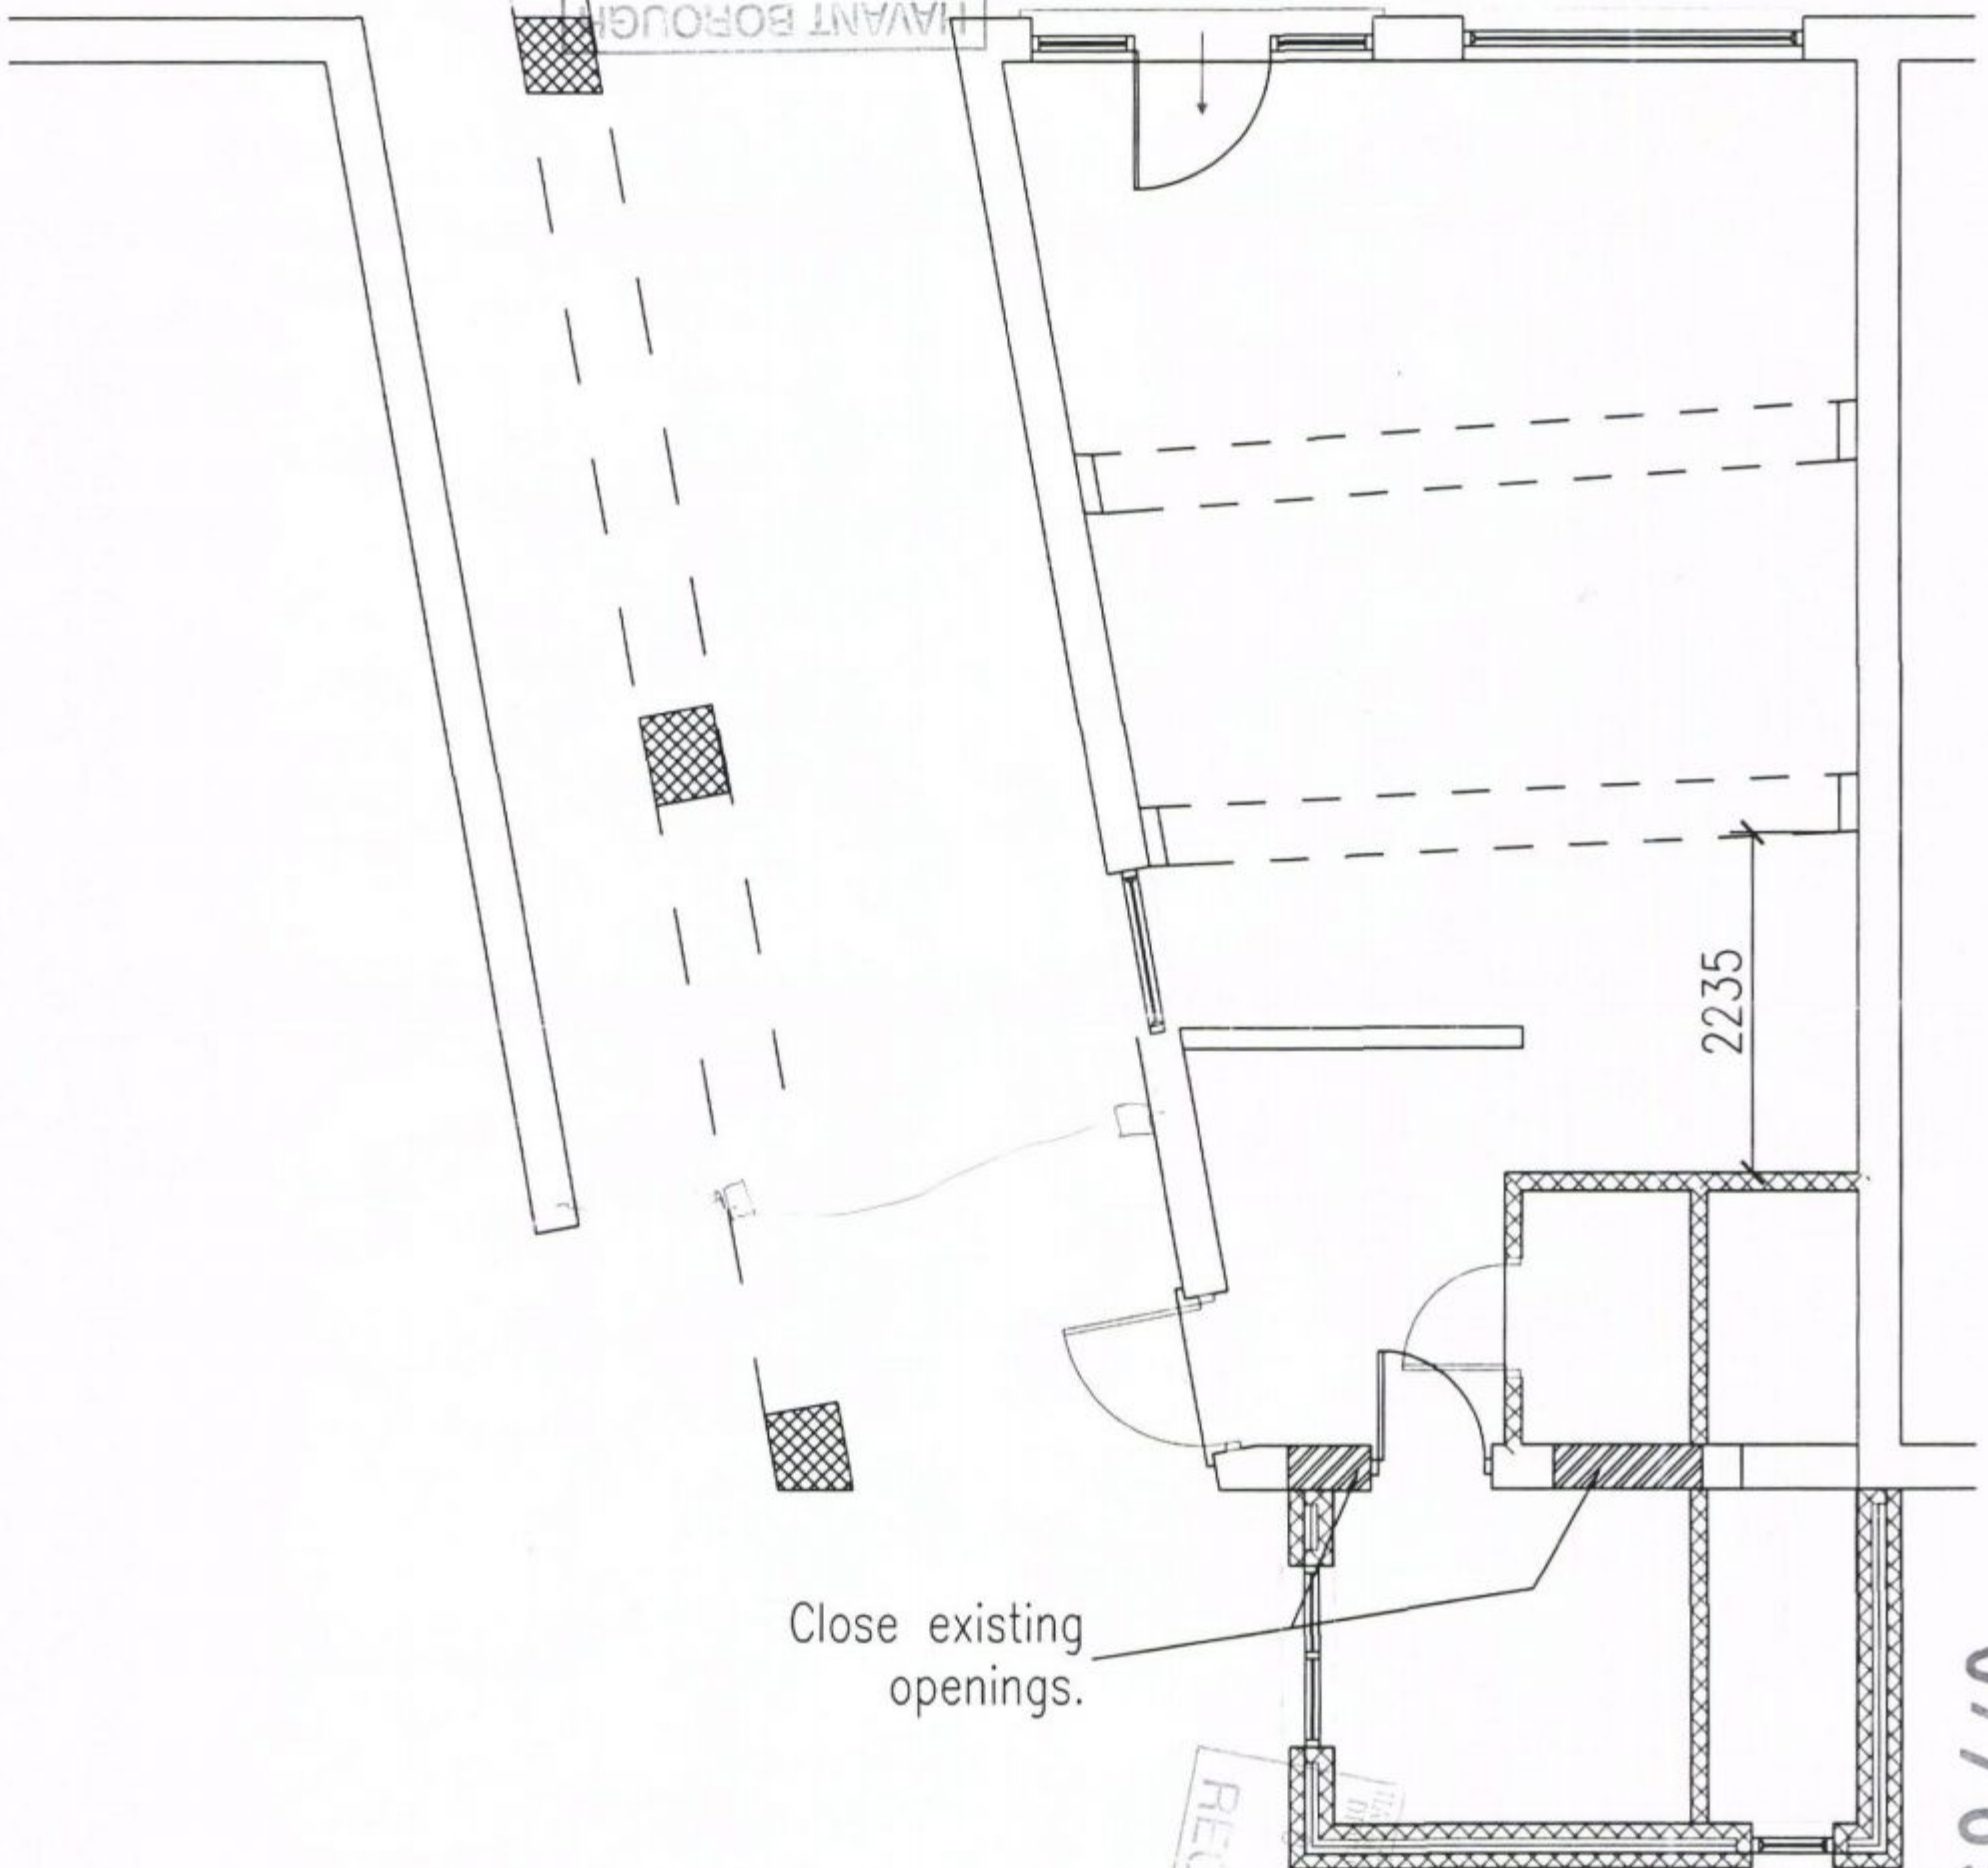

Close existing openings.

RECEIVED
MAY 2007
PLANNING SOLUTIONS LTD.

STEPHEN JUPP MRTPI
CHARTERED TOWN PLANNER

348 CHICHESTER ROAD, BOGNOR REGIS
West Sussex PO21 5BX
Tel 01243 822113
Email: steve@planning-solutions.co.uk
www.planning-solutions.co.uk

Proposed Ground Floor

Scale 1:50 @ A3
Date 16.04.07 Dwg. No. 5

07/65208/003