REFUSE




Street Scene




Street Scene



Block Plan Scale 1:200

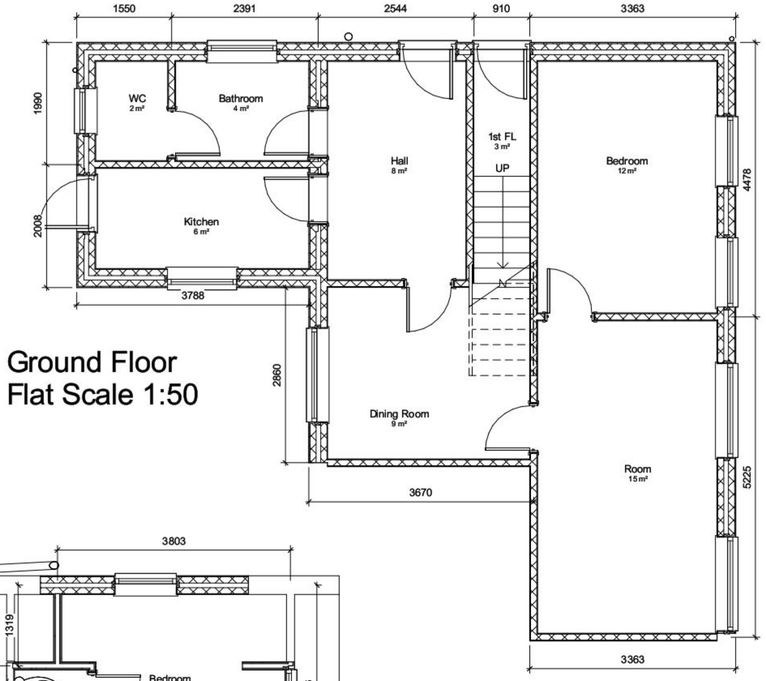


Ground Floor
Flat Scale 1:50

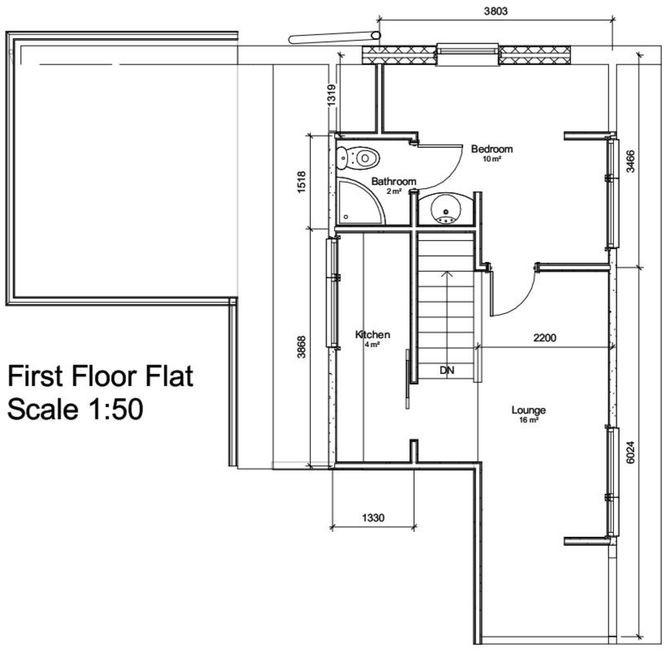

First Floor Flat
Scale 1:50



Street Scene

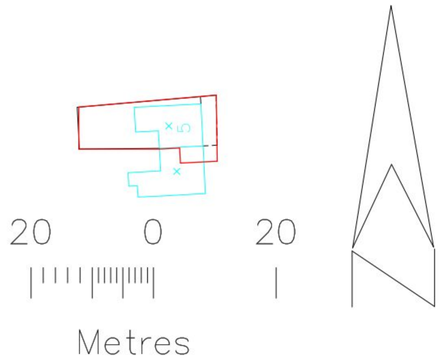

Site Plan Scale 1:500



Location Plan Scale 1:1000

This OS Map was purchased from reproprint portsmouth in December 2010
licence number 00183900

IJ Murray Associates

www.ijma.co.uk

IJ Murray Associates
173 Havant Road
Hayling Island
Hampshire
PO11 0LF
Phone 02392469004
Mob 07779 246915
e-mail ian@ijma.co.uk

These drawings are for planning and building regulation purposes only and are not for construction. All dimensions should be checked on site before work commences

No.	Description	Date

Odell Holdings
5-7 West Lane
Proposed

Plans

Project number	Project Number
Date	Issue Date
Drawn by	Author
Checked by	Checker
A101	
Scale	As indicated

20/01/2011 12:28:45