PERMIT

COTTAGE

PARKING

NORTHWOOD ROAD

garden

existing Lawsii hedge

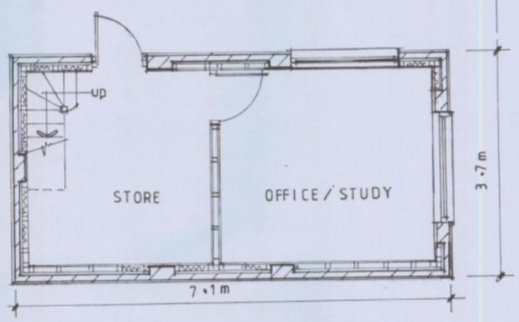

GROUND FLOOR PLAN

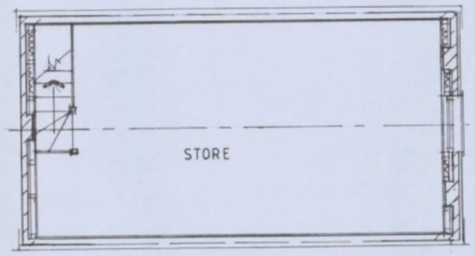

FIRST FLOOR PLAN

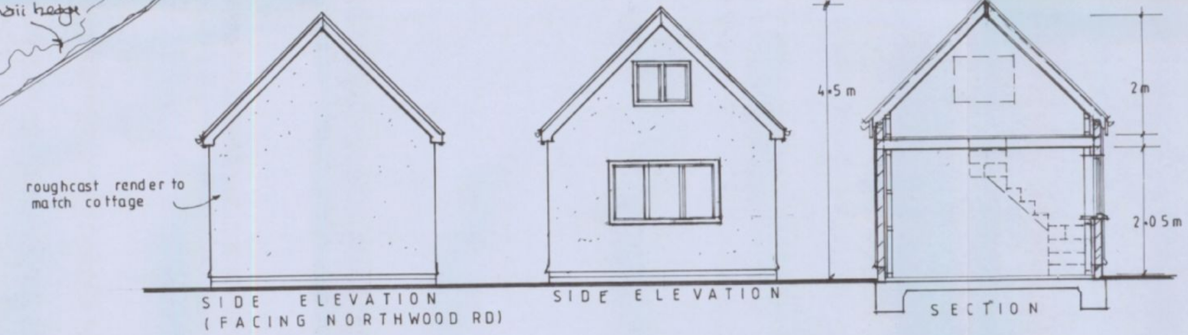

SIDE ELEVATION (FACING NORTHWOOD RD)

SIDE ELEVATION

SECTION

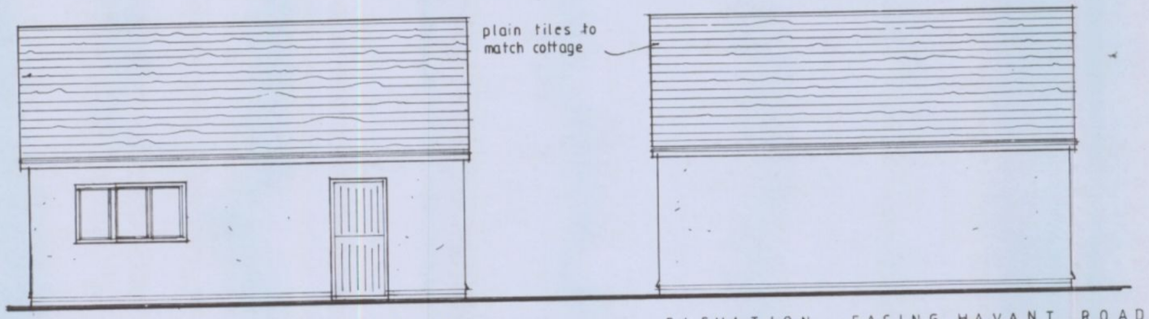

ELEVATION FACING COTTAGE

ELEVATION FACING HAVANT ROAD

Note:
All dimensions must be checked on site and not scaled from this drawing.
except for planning

A		
	Date	Revision

© copyright

Client
MR and MRS S PEARCE

Job Title
PROPOSED DEMOLITION OF EXISTING OUTBUILDING AND ERECTION OF REPLACEMENT OFFICE/STORE AT
92, HAVANT ROAD.
HAYLING ISLAND
HANTS

Drawing Title
PROPOSALS

HAVANT BOROUGH COUNCIL
17 NOV 2010
RECEIVED

Scale 1:50

Date OCT. 2010

Drawn by C W

Drg. No. 2

Rev.

ARCHITECTURAL 594 x 841mm A1.

MERCURY GRAPHICS CHRIS WILKINSON