SUPERSEDED

Street View North





Scale 1:1250

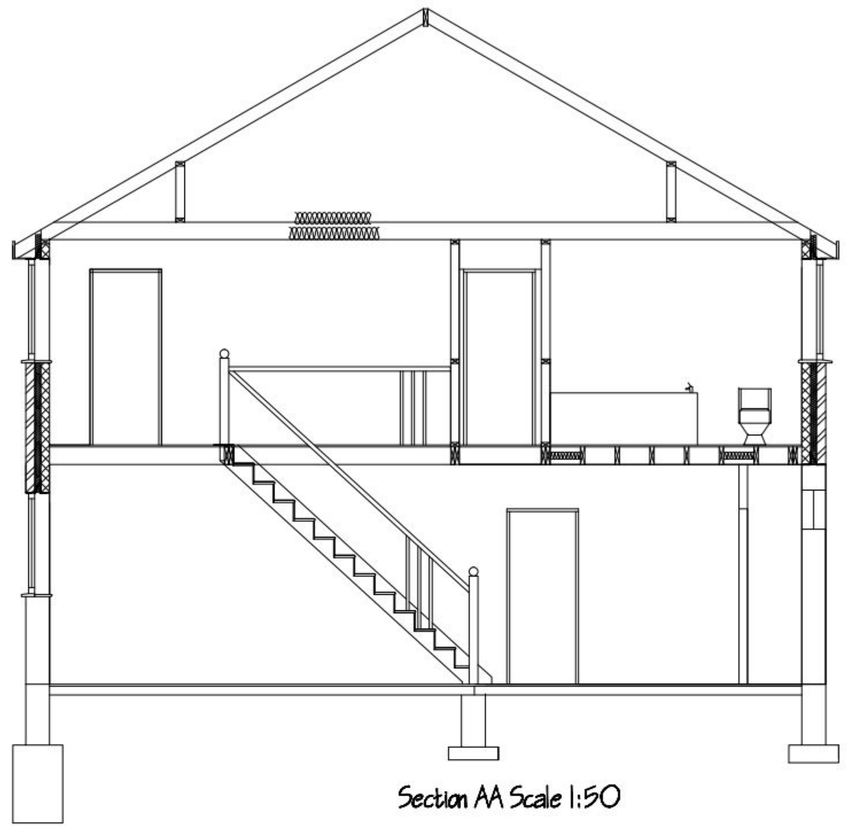

Section AA Scale 1:50

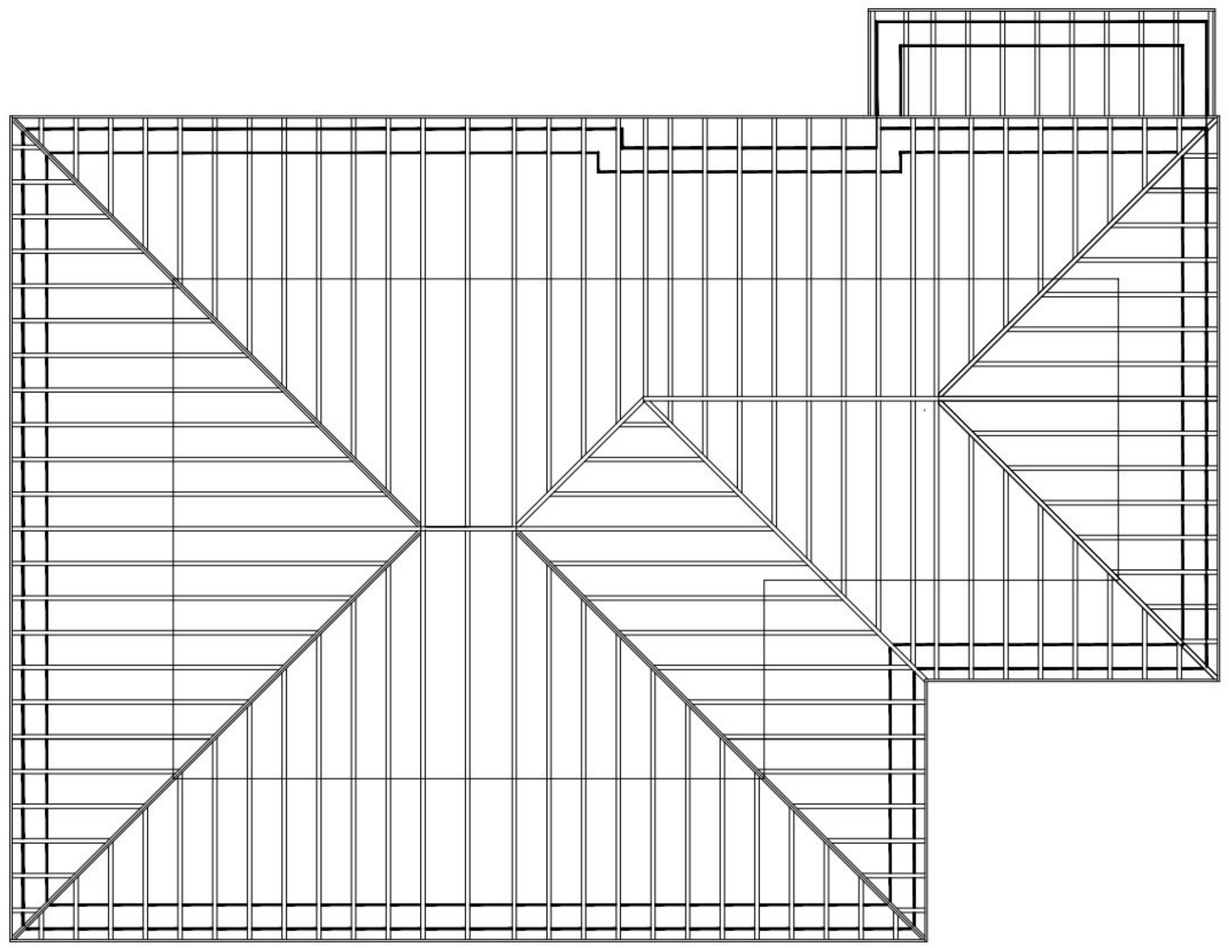

Roof Carcass Layout Scale 1:50



Scale 1:200 license 01115100

JPF Building & Surveying
Jason Fricker
01489 589917
email-jpfbuilders@hotmail.co.uk

Mr D Burt & Miss L Stevens
No 1 Longwood Avenue
Cowplain, PO8 8HX
December2010

Os maps, Street scene, Section
Paper sizeA1- Planning

Drawing No DWG 03
Alterations & Additions
Scale 1:50, 1:200, 1:1250