

98/54314/6

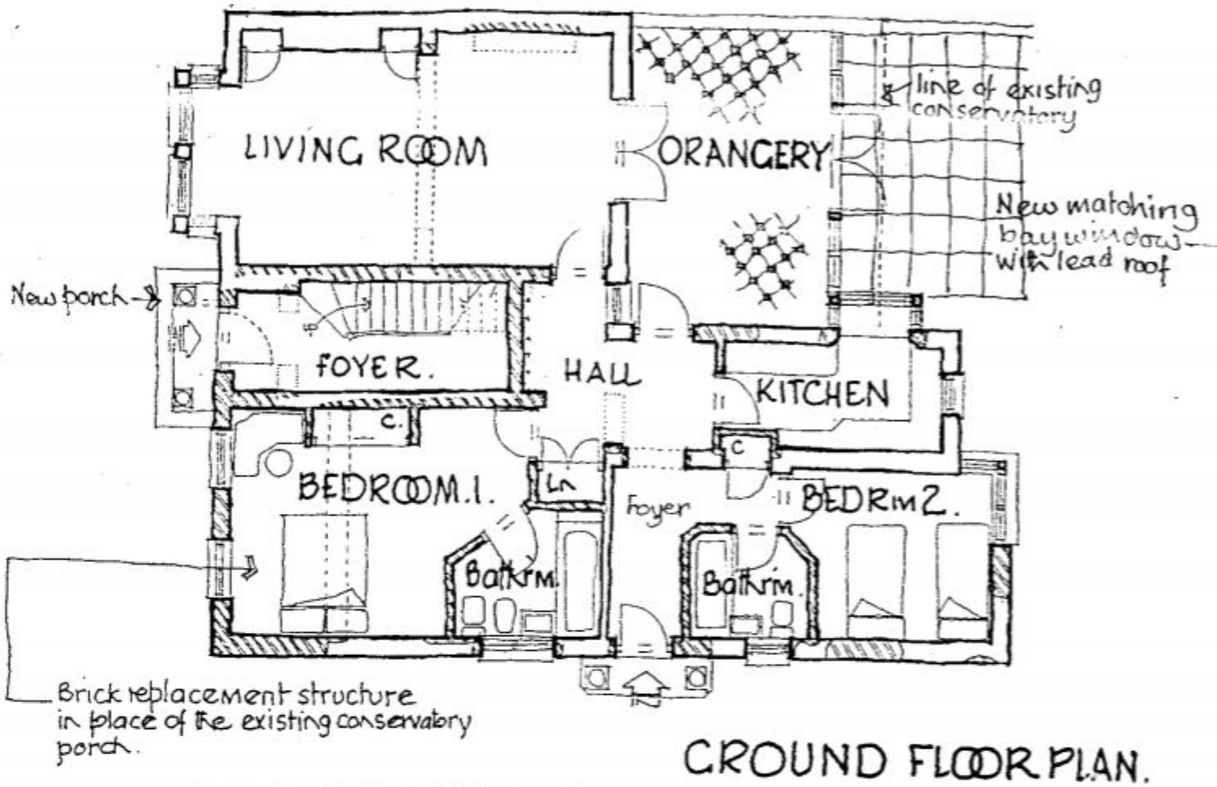

GROUND FLOOR PLAN.

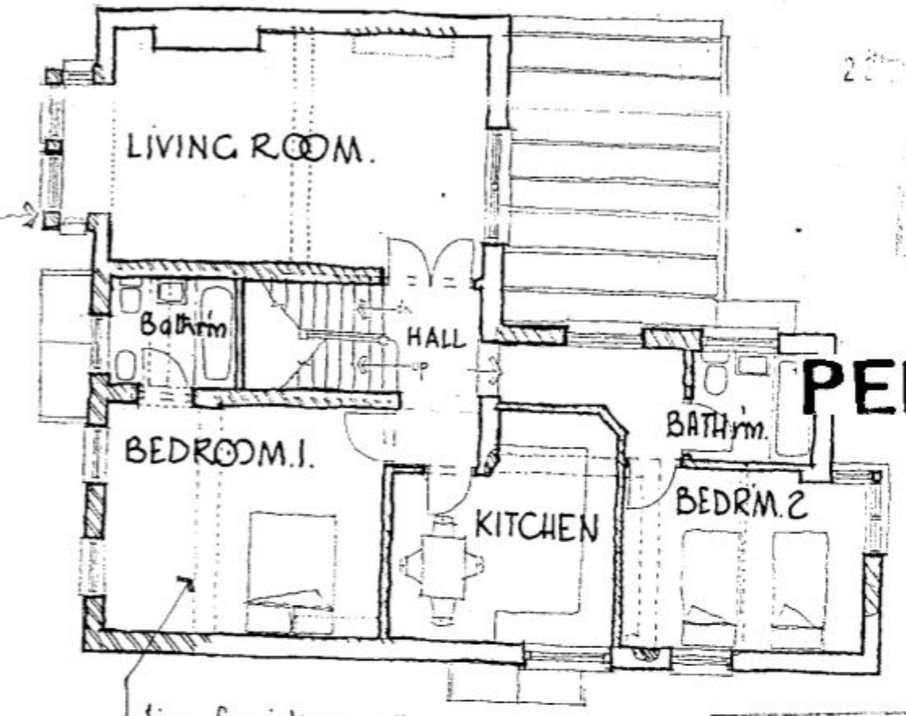


FIRST FLOOR PLAN.

B.C.H. PERMIT

PERMIT

HAVANT BOROUGH COUNCIL
07 JUN 2010
RECEIVED

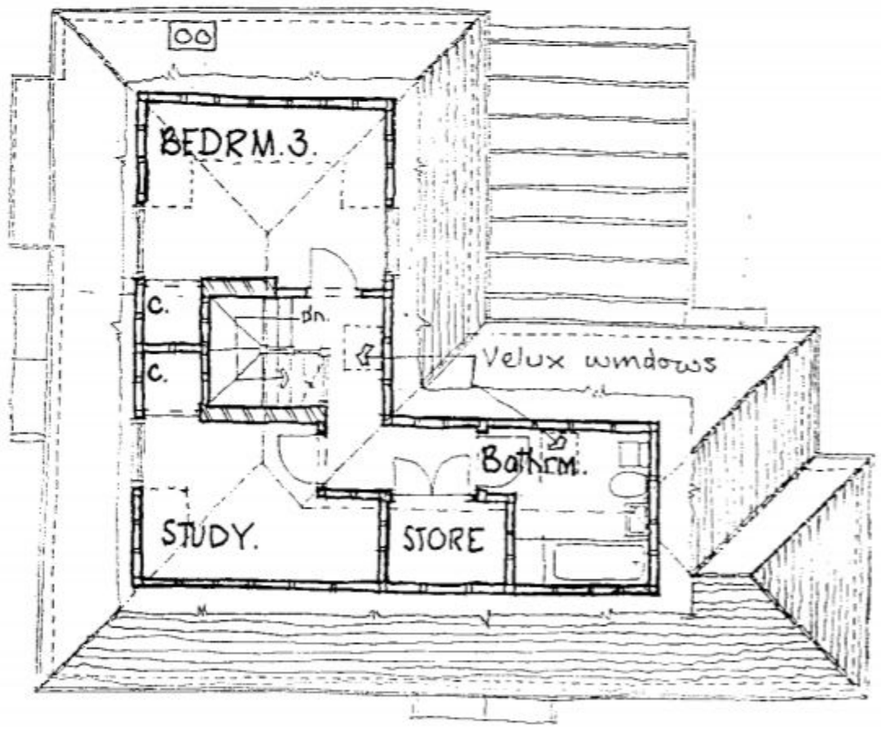

SECOND FLOOR PLAN.

CONVERSION OF 105. HAVANT ROAD EMSWORTH HANTS.

for D.C.Phillips (Bosham) Ltd.

scale : 1:100..

This plan is to be read in conection with the existing measured survey.

L BRUCE MILLER FASI MCSD FRSA
Mundiwindi
Cut Mill Bosham
Chichester
West Sussex PO18 8PS
Telephone: (0243) 572553

Drawn by LBM. Date Nov 98 Job. 9724.2.