
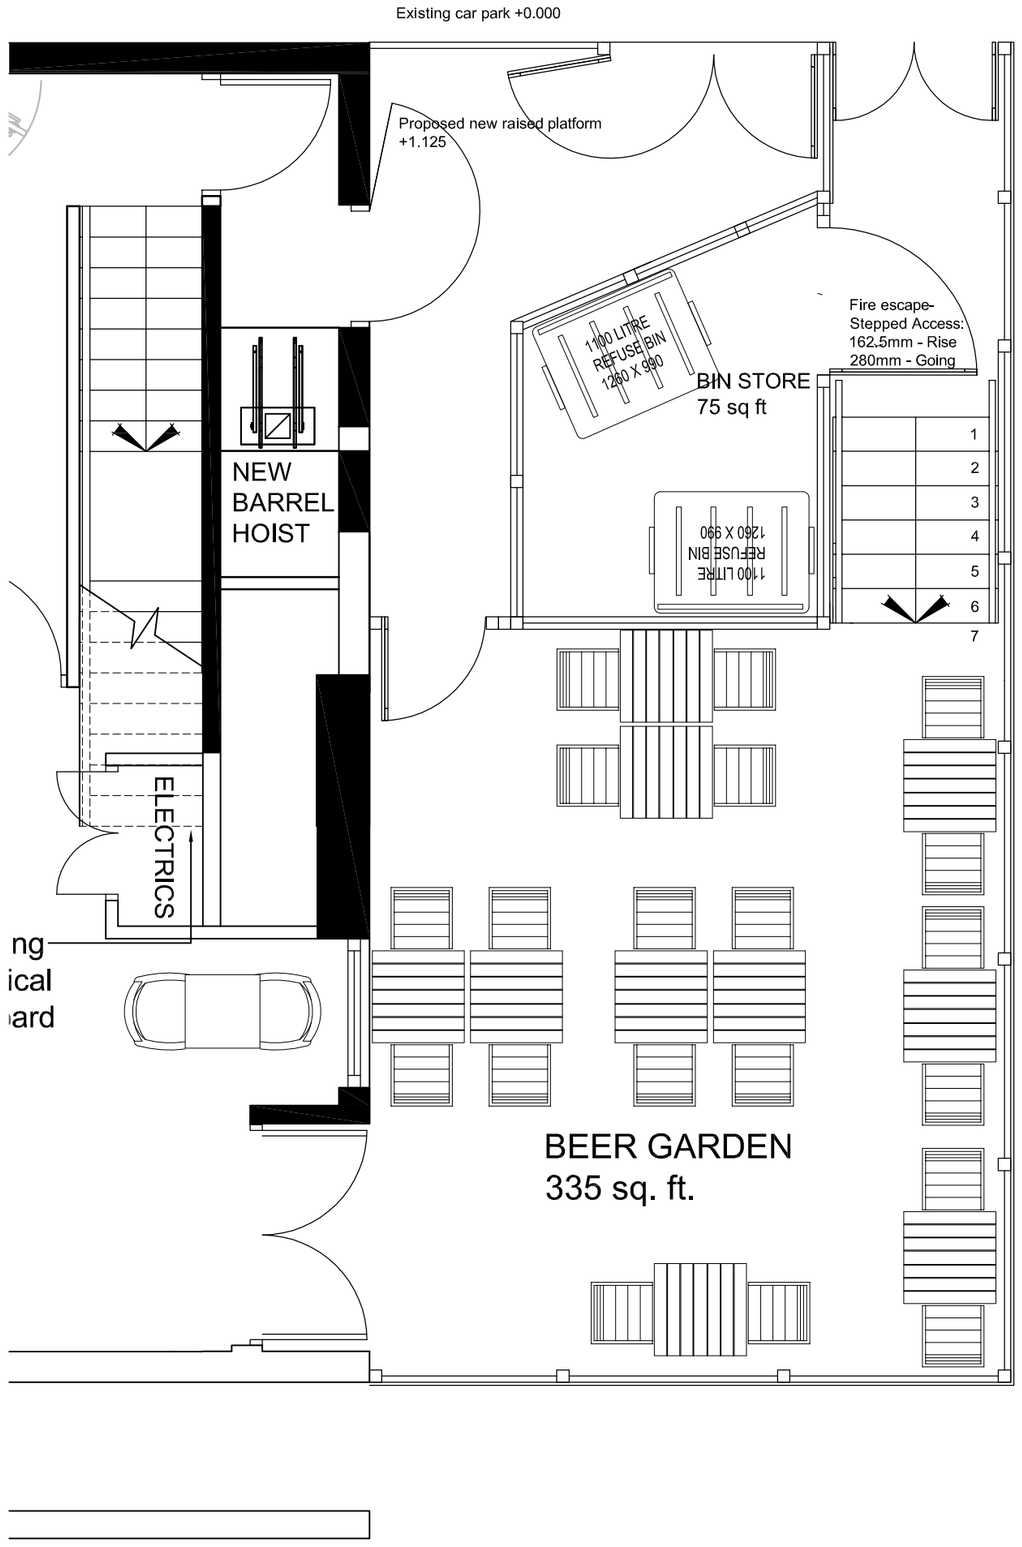



External Finishes Key

450x450mm Marshals
Saxon Buff paving slabs


30mm wearing course
macadam to Civil Engineers
design

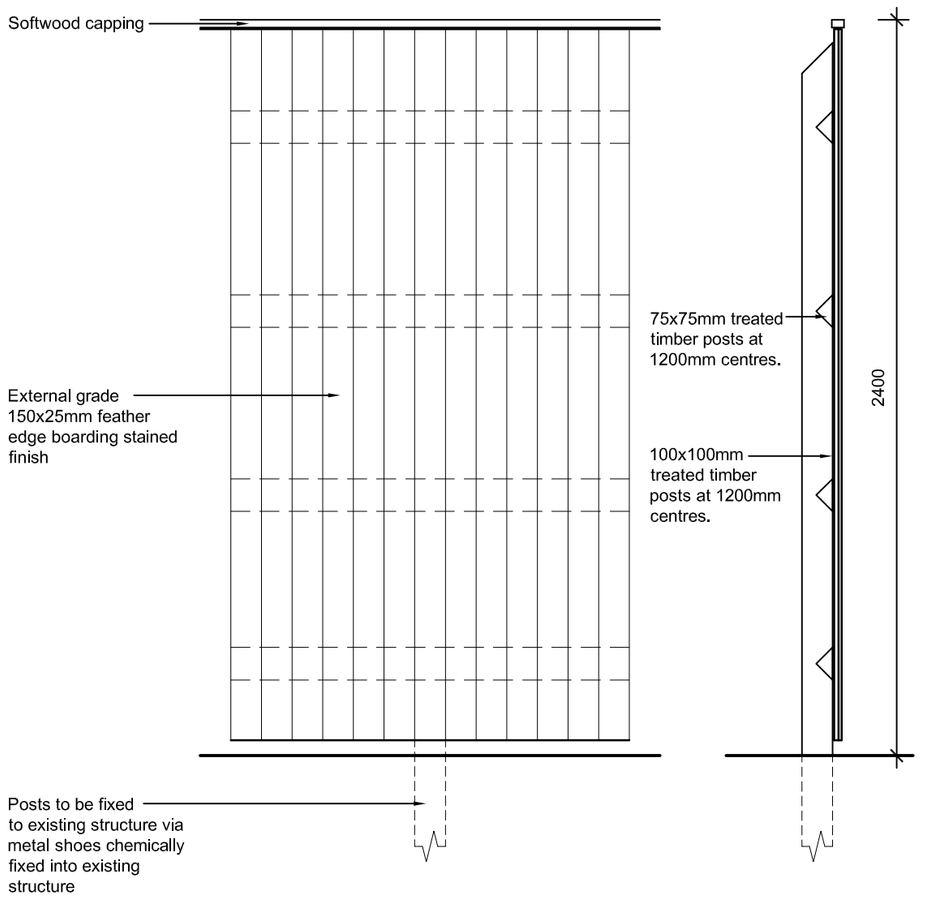

2400mm High close boarded Fence
(Scale 1:20)

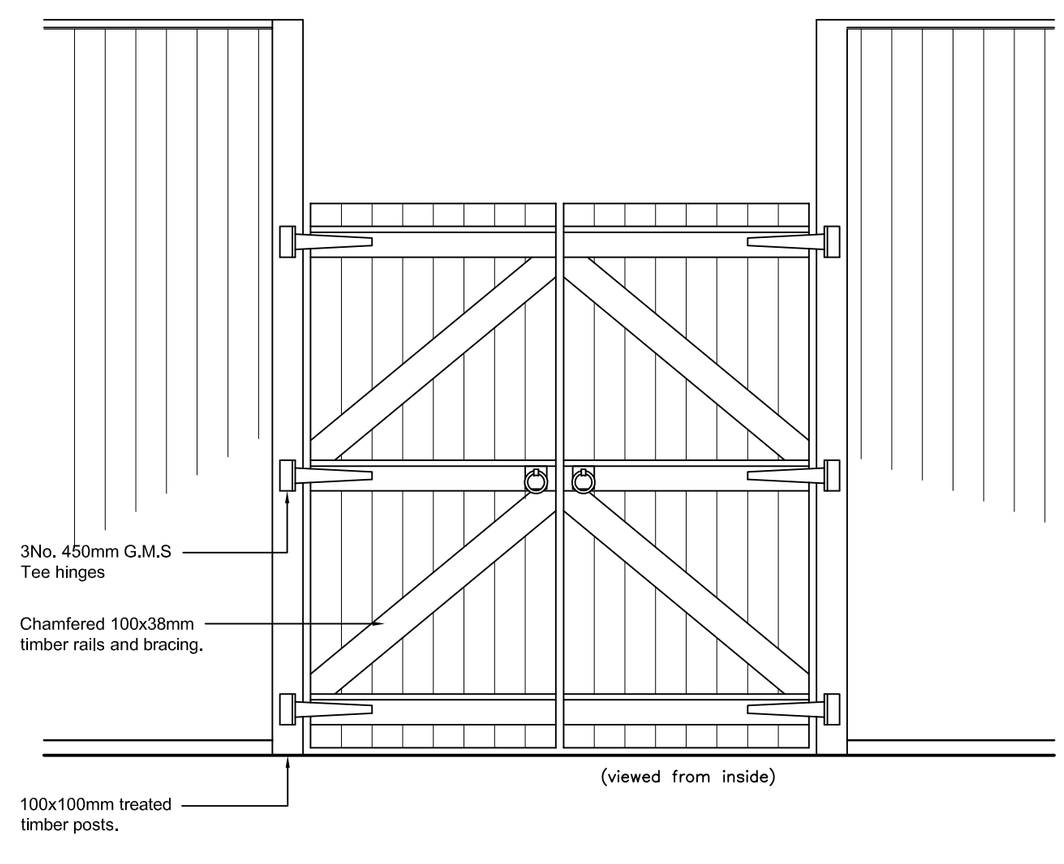

1800mm Access Gate
(Scale 1:20)

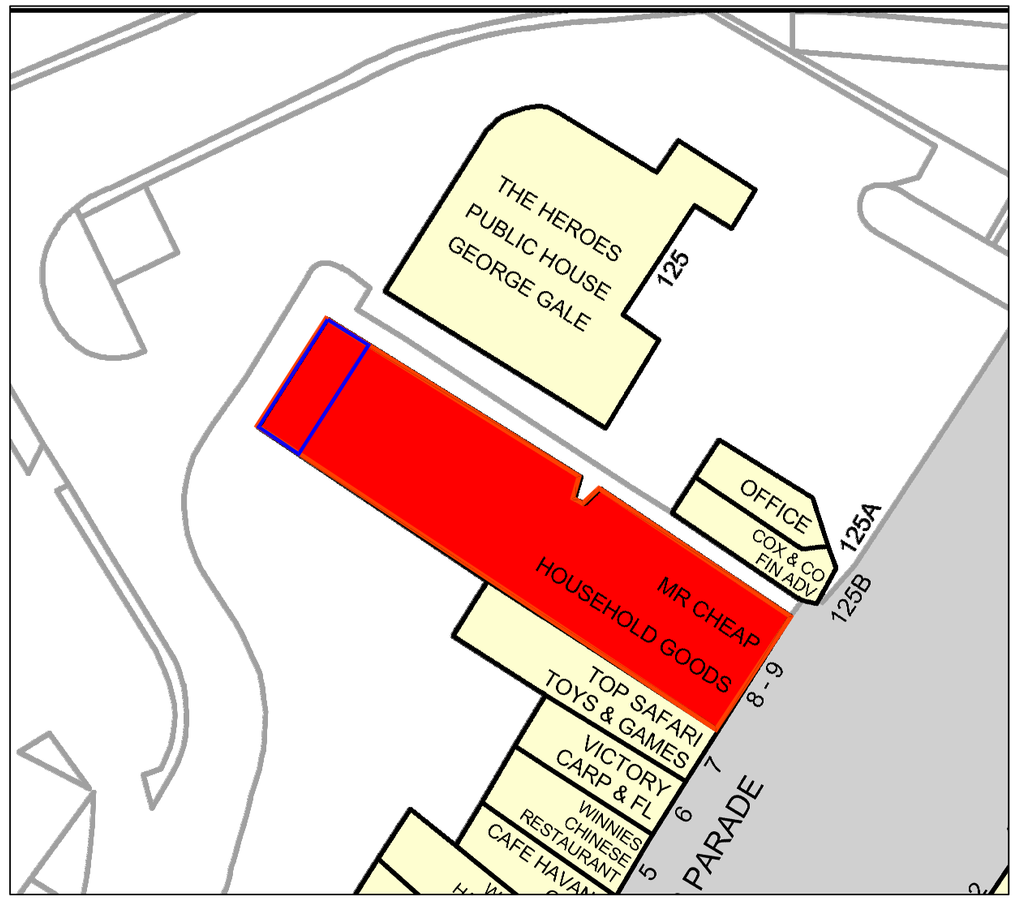

LOCATION PLAN
(Scale 1:500)

Legend:

Landscape area boundary

Site Boundary

B 16.3.2011 Plan updated
A 28.2.2011 Beer Garden arrangement updated

rjd Architectural Design & Project Management

Tel - 01371 875 516
www.rjd.eu.com
email@rjd.eu.com

The Stansted Centre,
Parsonage Road, Takeley,
Essex. CM22 6PU

project
THE DENMEAD QUEEN, QUEENS PARADE
LONDON ROAD
WATERLOOVILLE PO7 7EB

client
J D WETHERSPOON PLC

Pub No.
6256

drawing
LANDSCAPING DETAILS

date	scale	drawing no.	rev
Nov 10	1:20/50@A2	09058-109	B