
PERMIT

Note :-
This drawing must not be scaled. All dimensions and levels must be checked on site and any discrepancies are to be reported to ARC DESIGN ASSOCIATES prior to manufacture.

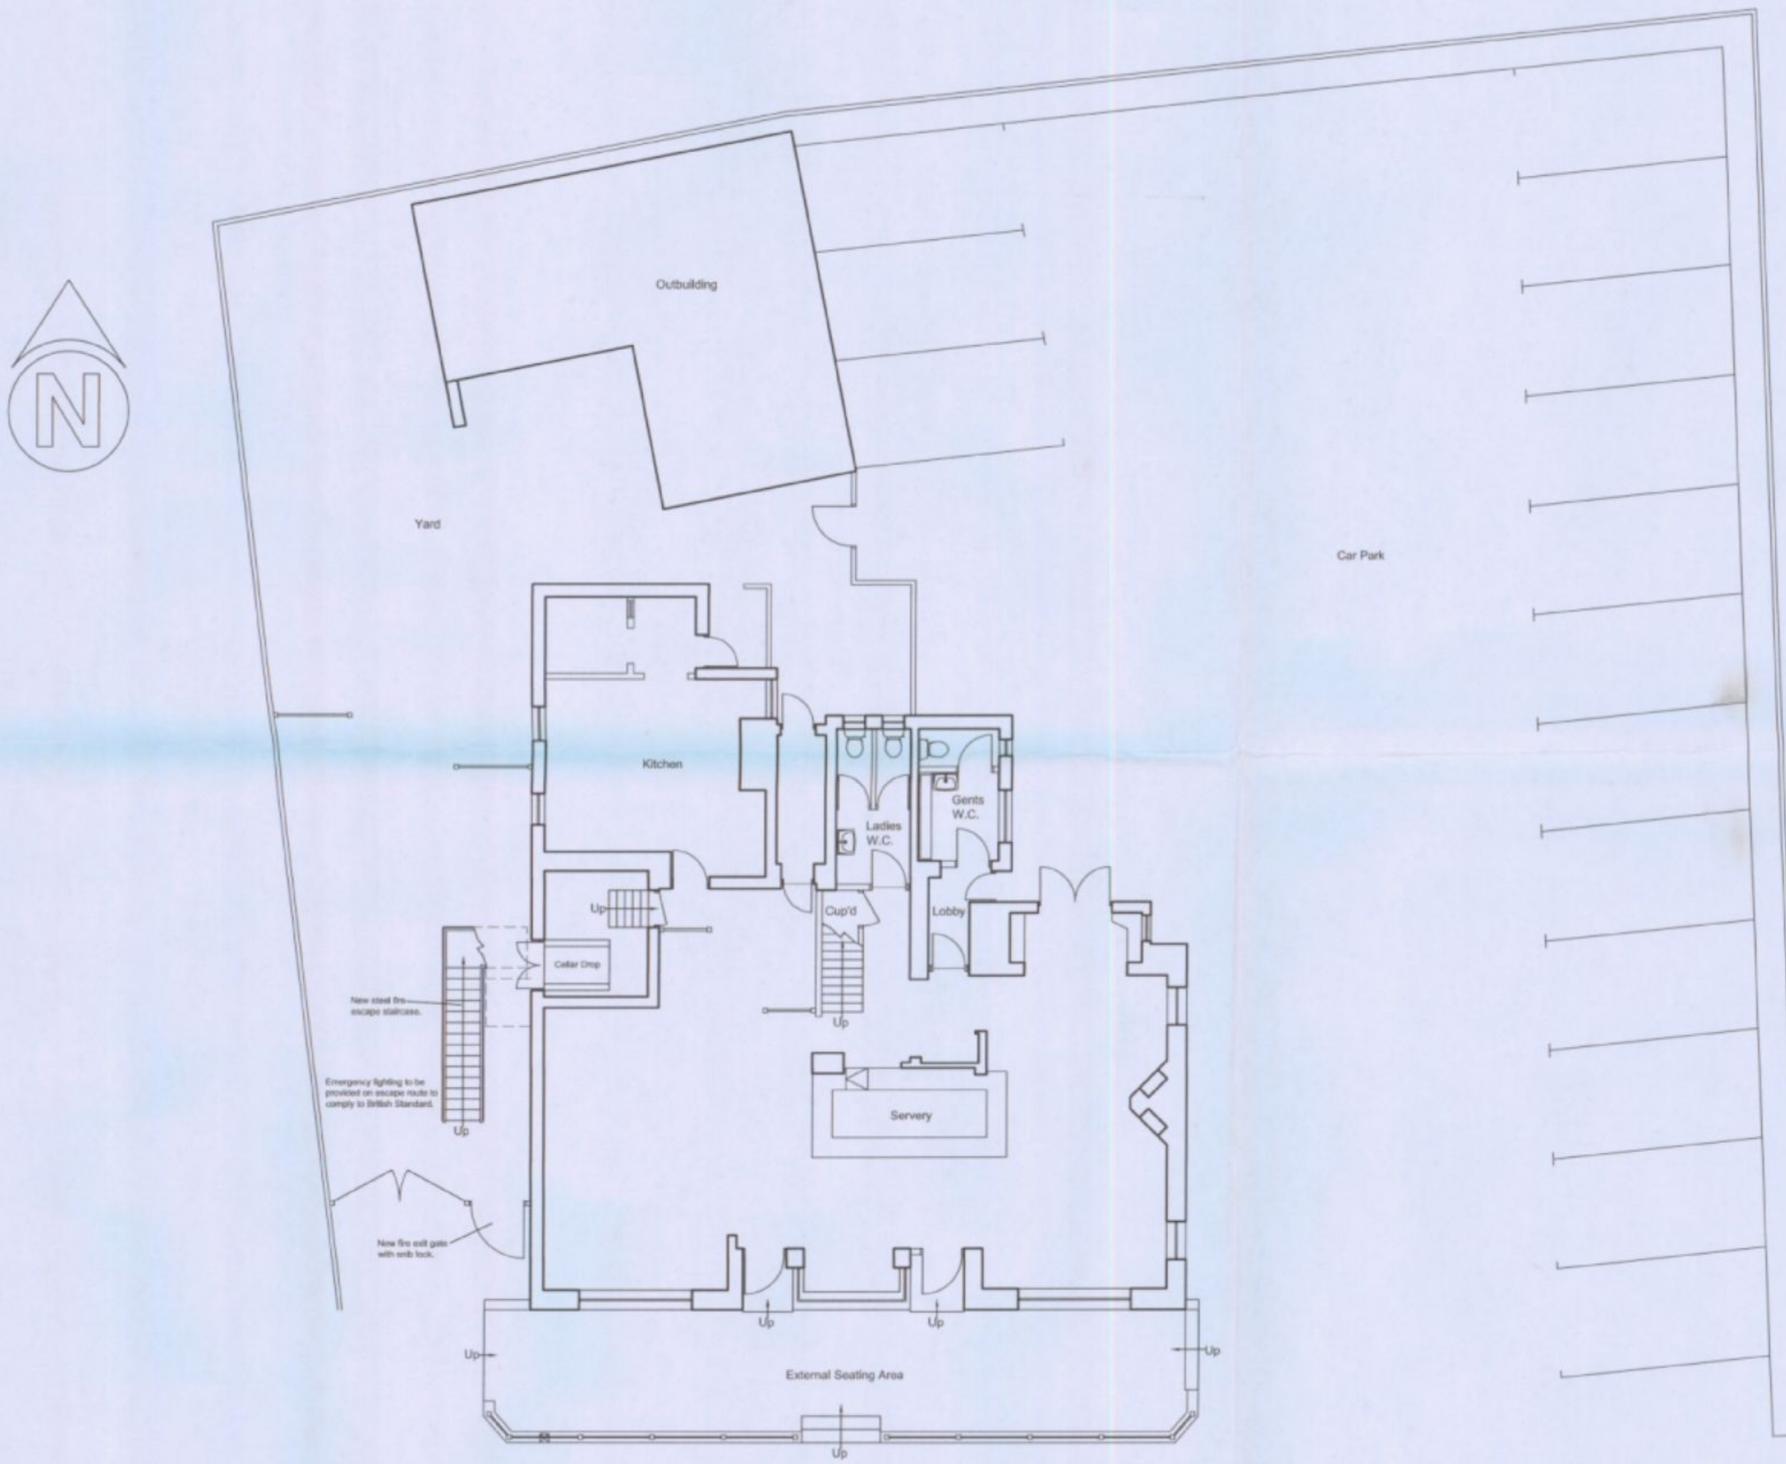


HAVANT BOROUGH C
DEVELOPMENT C
31 AUG 20
RECEI

| Rev | Date |
|---|---|
| | |

ARC DESIGN ASSOCIATES
51 - 55 Fowler Road
Hainault
Essex IG6 3XE
Tel : 020 8559 8666
Fax: 020 8559 8777

CLIENT
Punch Taverns

PROJECT
The Wheelwright's Arms,
27 Emsworth Road,
Havant PO9 2SN

TITLE
Proposed Ground
Floor Plan

ISSUE

Scale: 1:100
Date: Aug 10
Drawn: MA

Drawing No. 1619/04

Rev.