


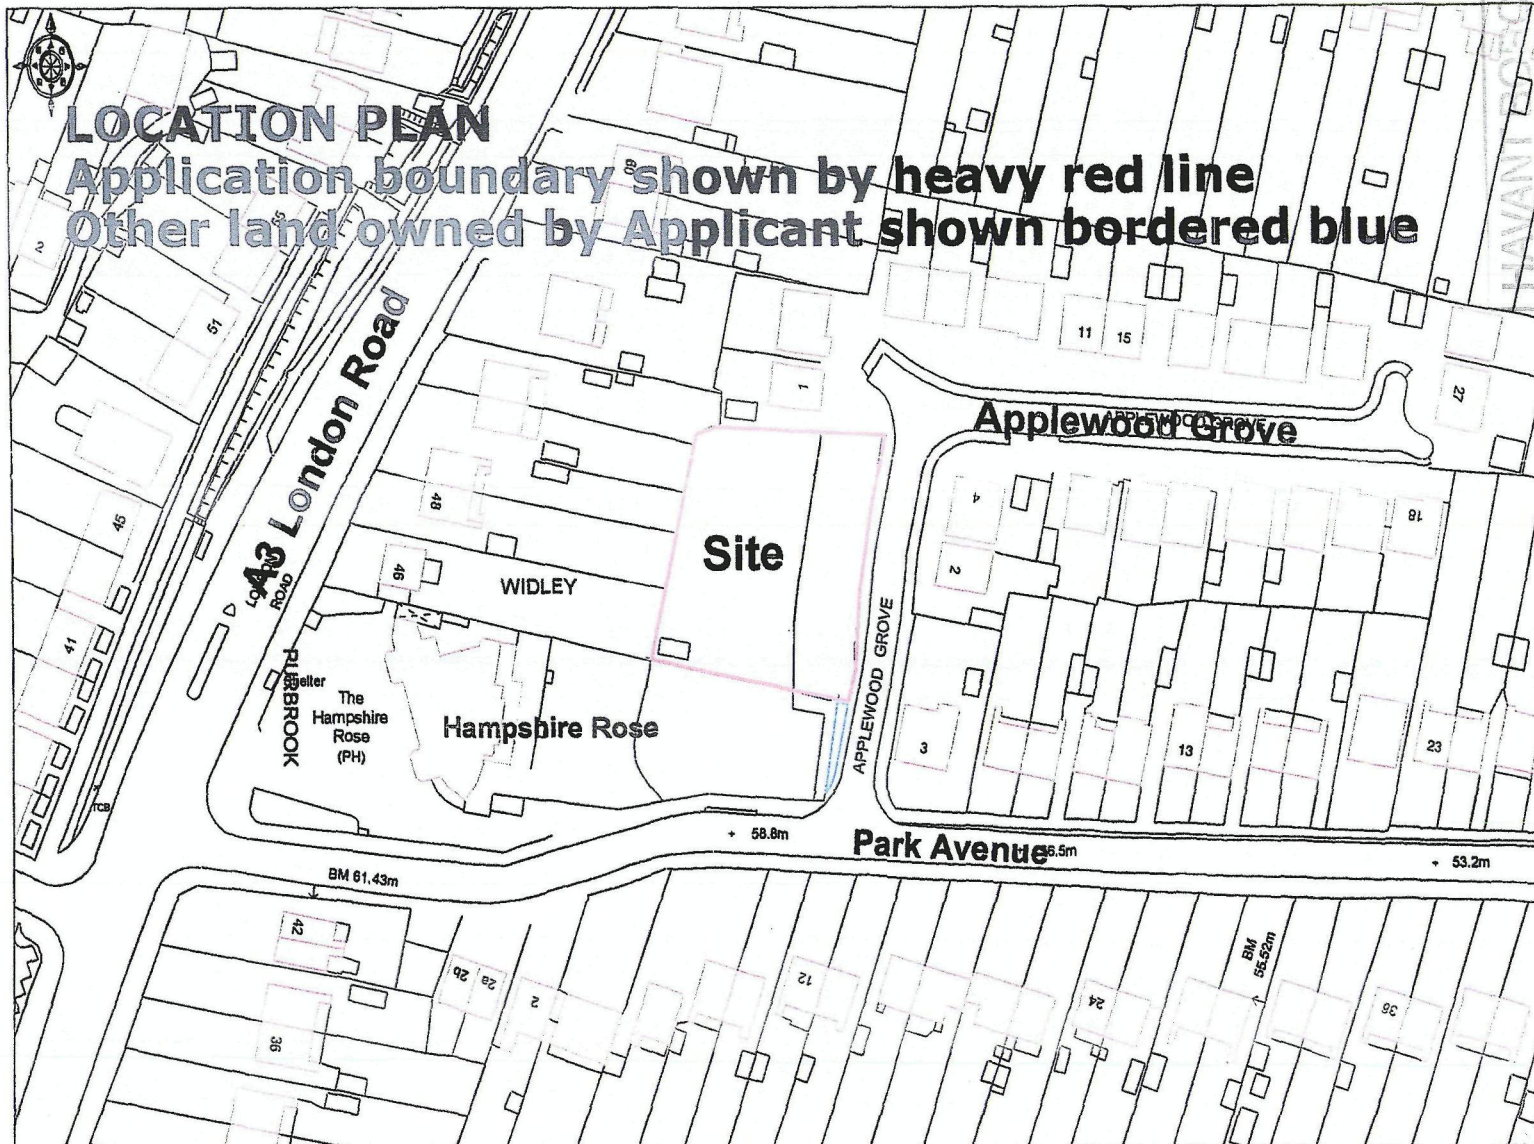

Ordnance Survey

© Crown copyright 2006. All rights reserved. Licence Number 100020449. Survey Scale - 1:1250 Plotted Scale - 1:1250

HAVANT BOUGH
COUNCIL
19 AUG 2010
RECEIVED