
PERMIT

NOTES GENERALLY AS WEST ELEVATION

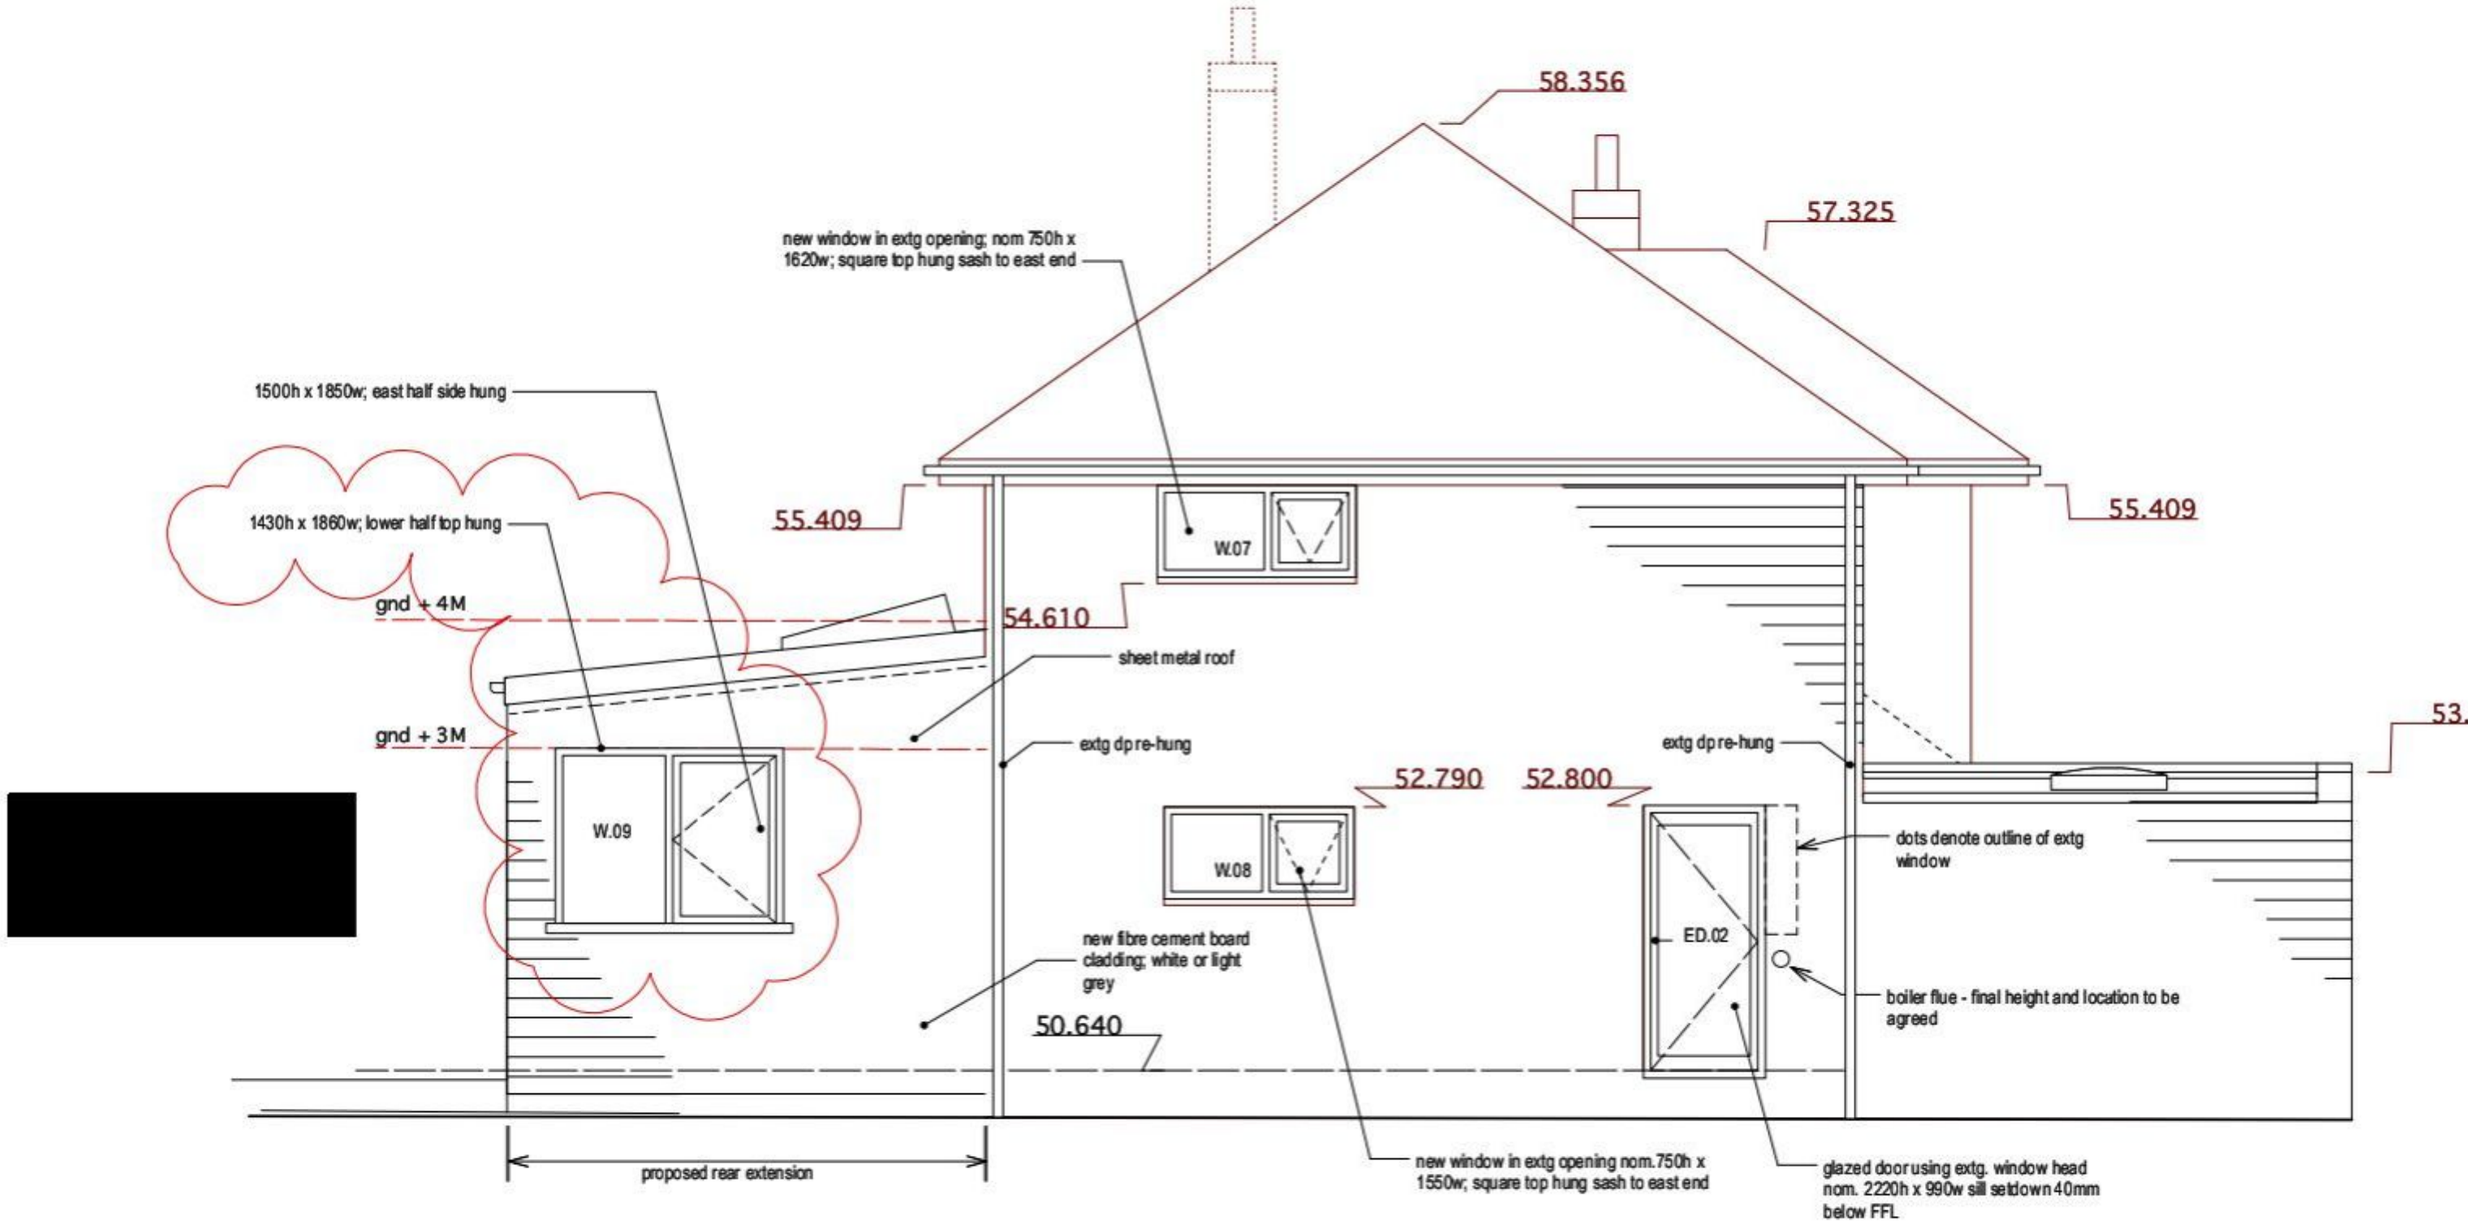


# Proposed South Elevation

t translucent laminated
t.b.c. to be confirmed
u.n.o. unless noted otherwise

| rev | date | descr |
|---|---|---|
| B | 8.6.11 | W.09 descrepancy fixed |

apx north

0 m 500 1.0 2.0
scale - metres 1:50 @ A3


ARCHITECTS: adam pearson I building design
50 Morden Way, Sutton, Surrey SM3 9PG
pearson.ap@gmail.com +44 7960457801


DATE 1 June 2011

Alterations + Additions at 11 Westbourne Ave Emsworth PO10 7QT for K. Percy + R. Sarti

DRAWING TITLE **Proposed South Elevation**

DRAWING No. 11b