
REFUSE

PROPOSED THREE BEDROOM BUNGALOW.
GARDEN CLOSE, HAYLING ISLAND, HANTS.
FOR MR S. MC ANDREW.

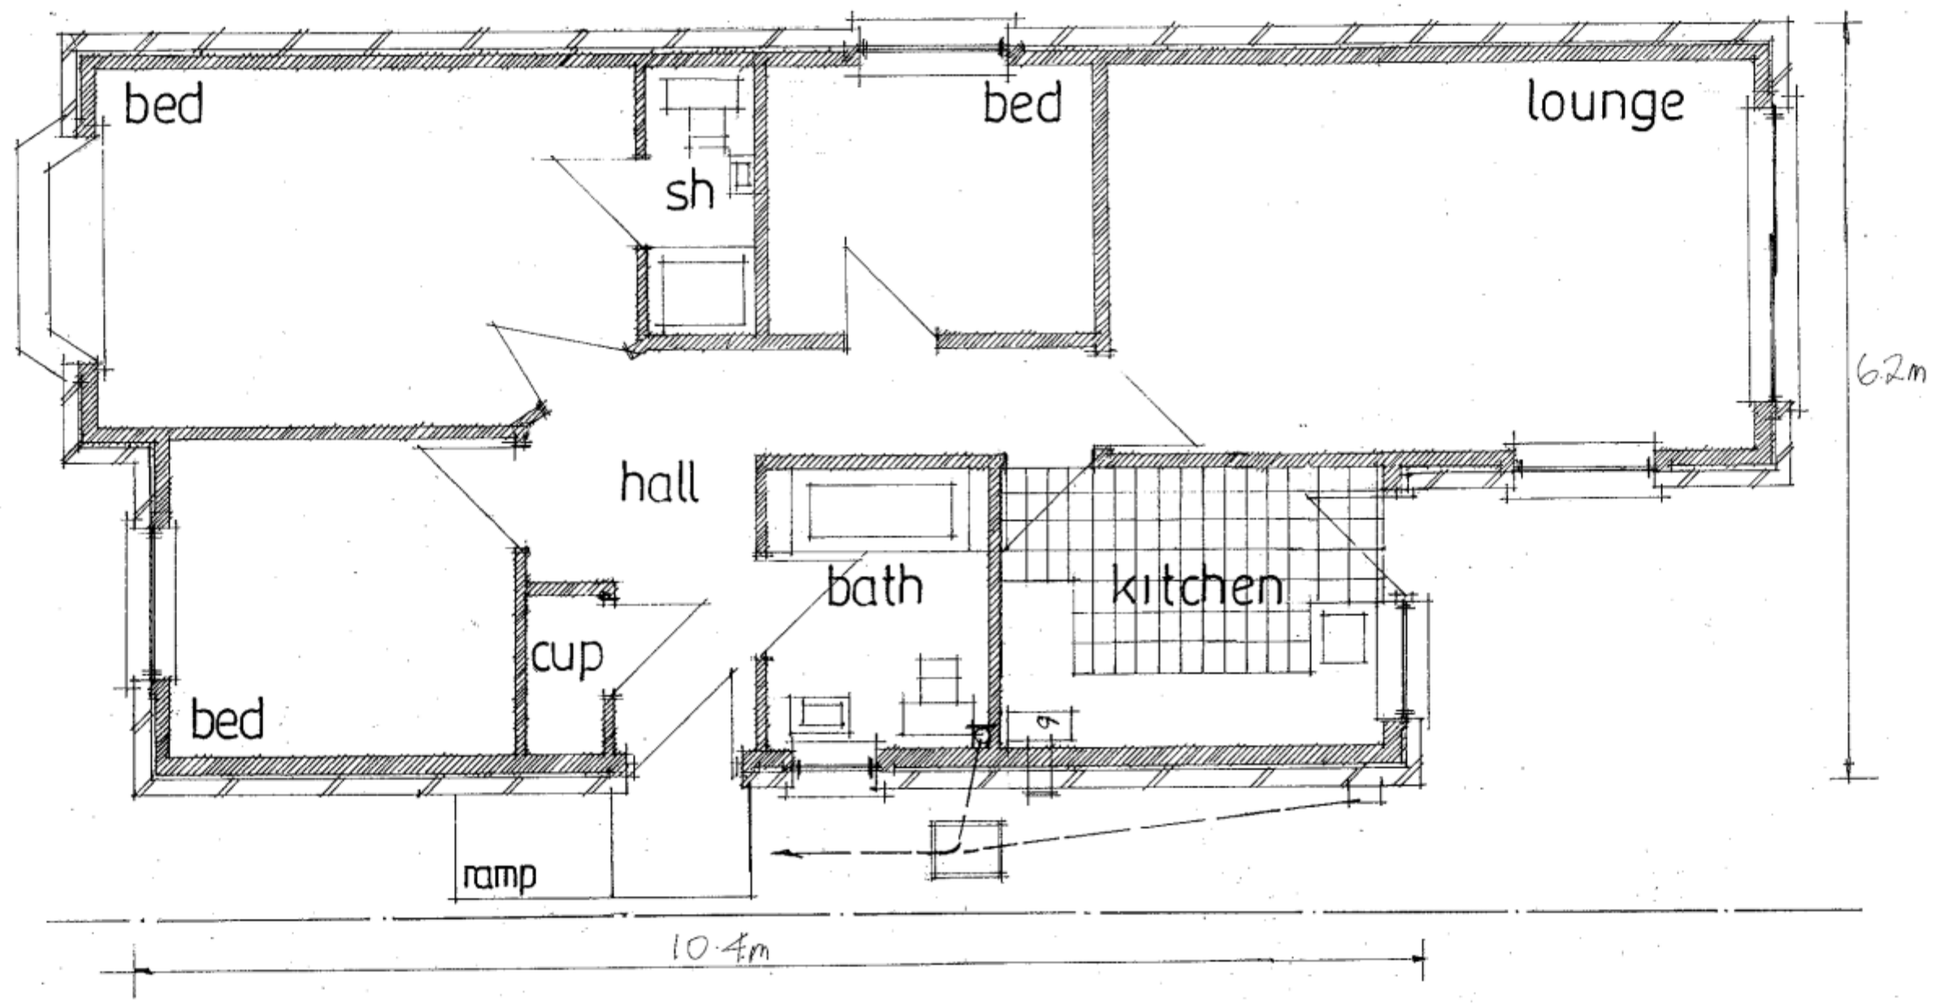

PETER J. WALKER MRICS
CHARTERED SURVEYOR
182 SEAFRONT, HAYLING ISLAND, HANTS
PO11 9 AN

TEL: 02392 467571

date may 2011
scale 1:50