


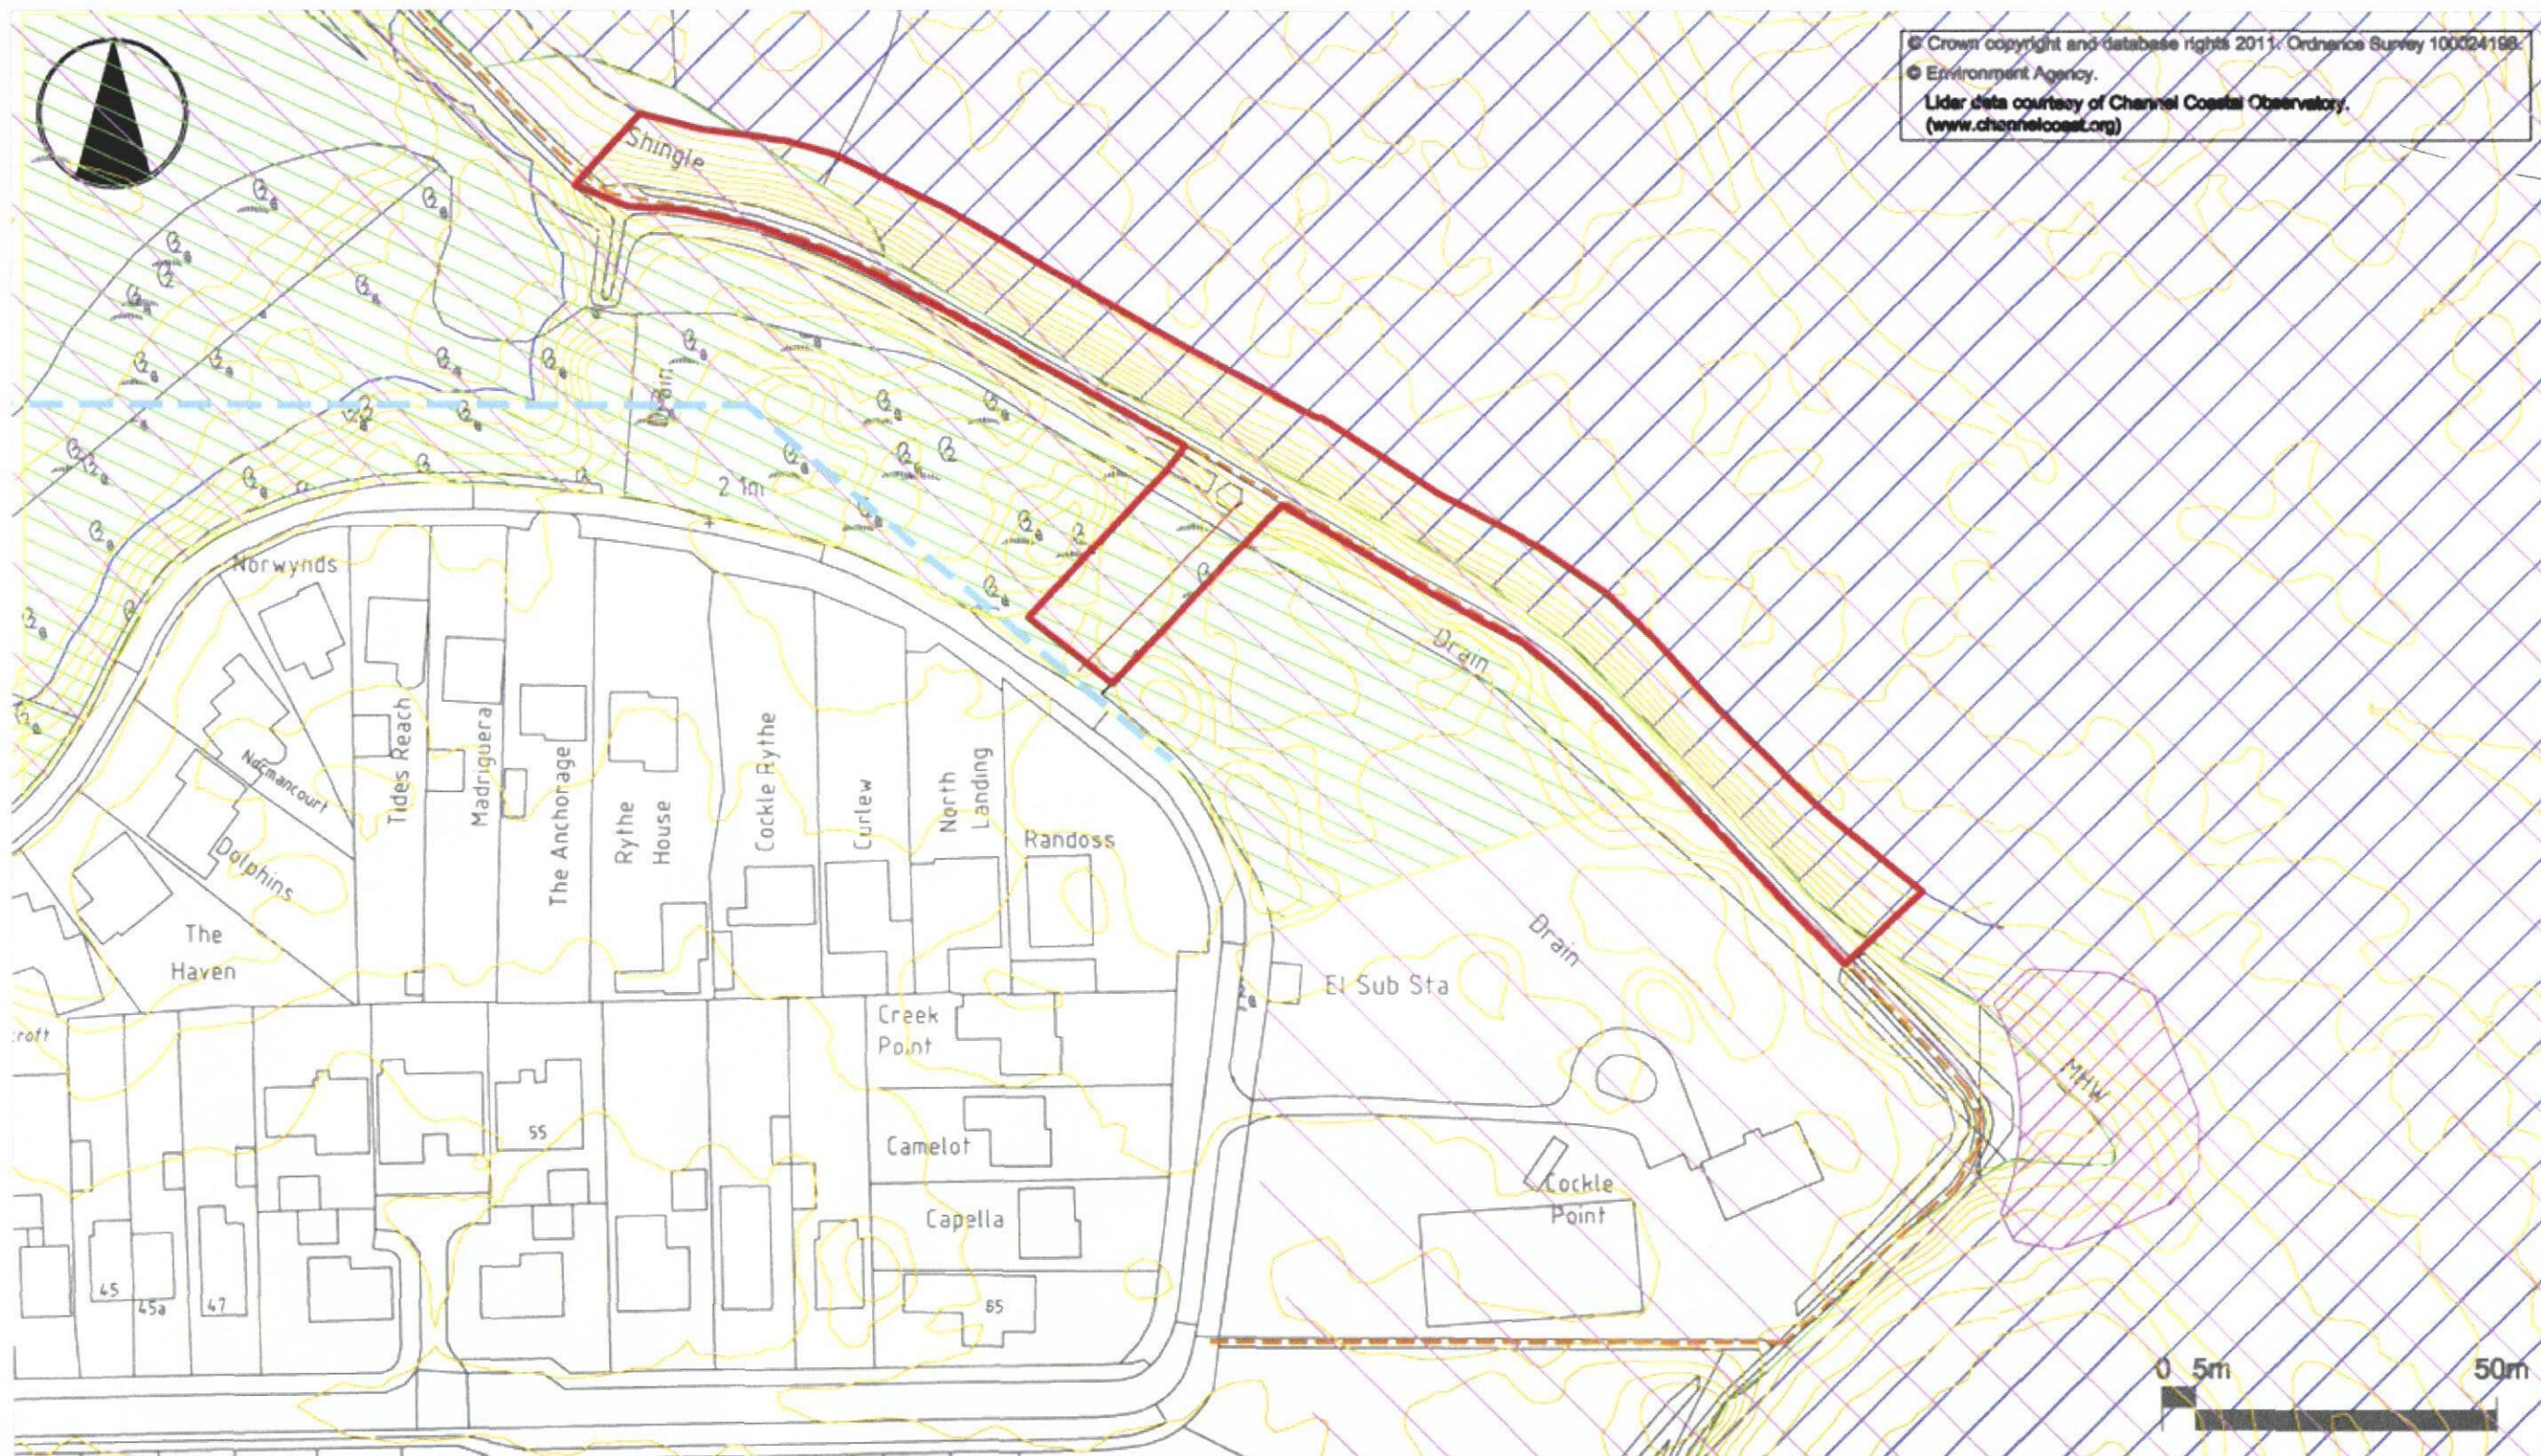

© Crown copyright and database rights 2011. Ordnance Survey 100024188.
 © Environment Agency.
 Lidar data courtesy of Channel Coastal Observatory.
 (www.channelcoast.org)

KEY

-  Chichester and Langstone Harbour SSSI / SPA and Ramsar and Solent Maritime SAC
-  Chichester Harbour AONB
-  Mengham Salterns SNCI
-  Waders Current Use Mapping Solent Waders (SW) & Brent Goose Strategy (BGS) 2010

-  Site Works Area - >0.4Ha (3614sq.m)
-  Lidar data 2005
-  Public Footpath
-  High Voltage electrical cable

Project: Selsmore Sea Wall Maintenance

Title: Site Works Area- Red line drawing

Scale: NTS at A3

Date: 06-06-2011

Drawing No.: LAH-11-002

Revision: -

Drawn: JP

Checked: MW

Approved:

Revised By:



NATIONAL ENVIRONMENTAL
 ASSESSMENT SERVICE
 Gildbourne House, Dransworth Road,
 Woking, Surrey, GU24 0LF

HAVANT BOROUGH COUNCIL
 DEVELOPMENT CONTROL

06 JUN 2011

RECEIVED