

EAST



WEST



SOUTH

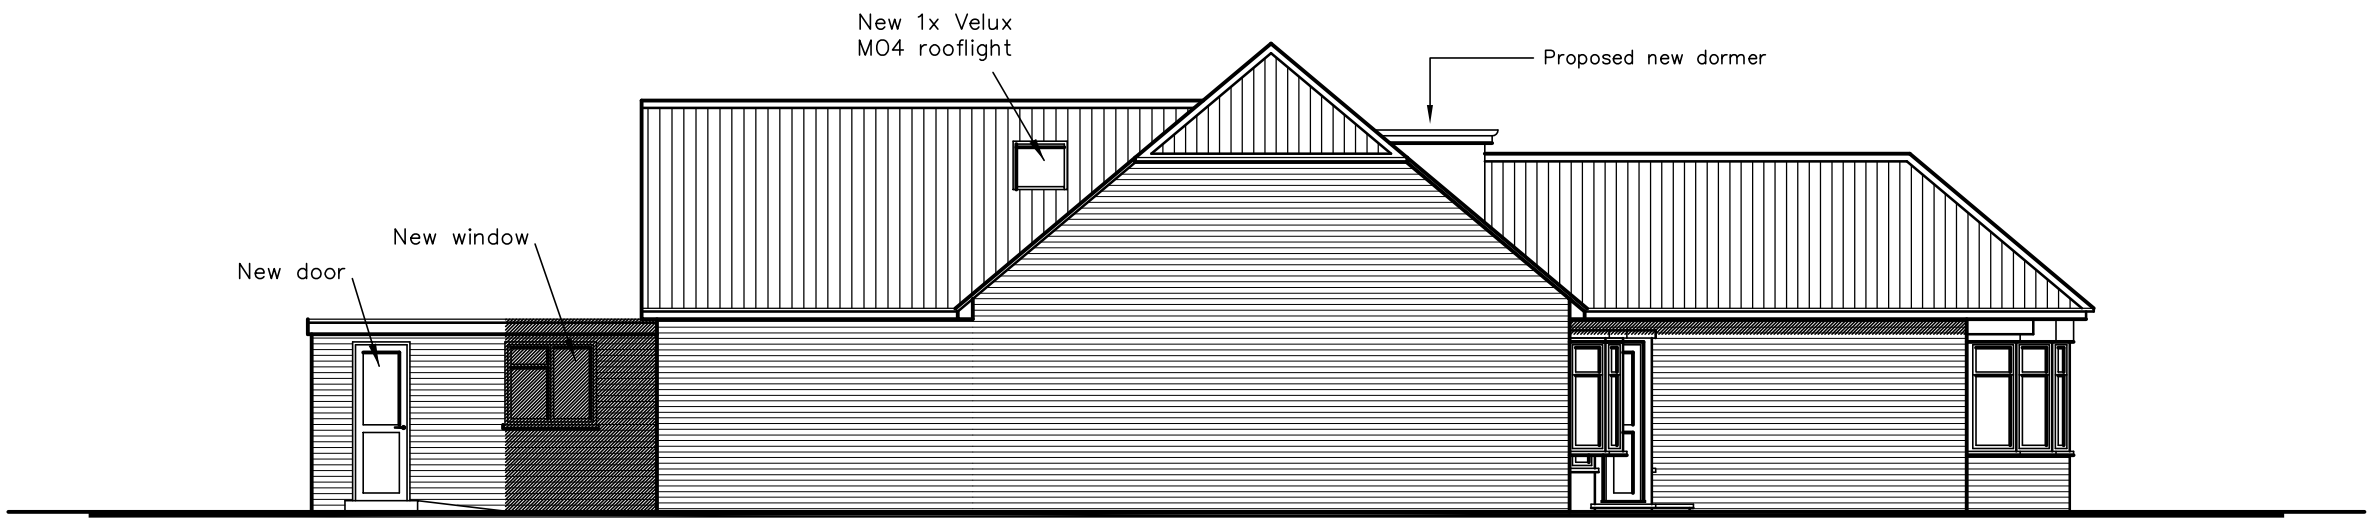

NORTH

60b Hulbert Road
Bedhampton

PROPOSAL ELEVATIONS

Revisions

A. Care revisions. 09/04/11
B. South elevation revs. 03/05/11
C. Extension west glazed door omitted. 27/06/11

Martin Critchley
Consultants Ltd.
First Floor, 7 North Street
Havant, Hampshire, PO9 1PW
023 92 474 919
critchleyarchitect@hotmail.com

Scale A1 = 1:50, A3 = 1:100
Date 25/03/11
Drawn MHC/ALB

0049–402 C

metres 10 20 30