

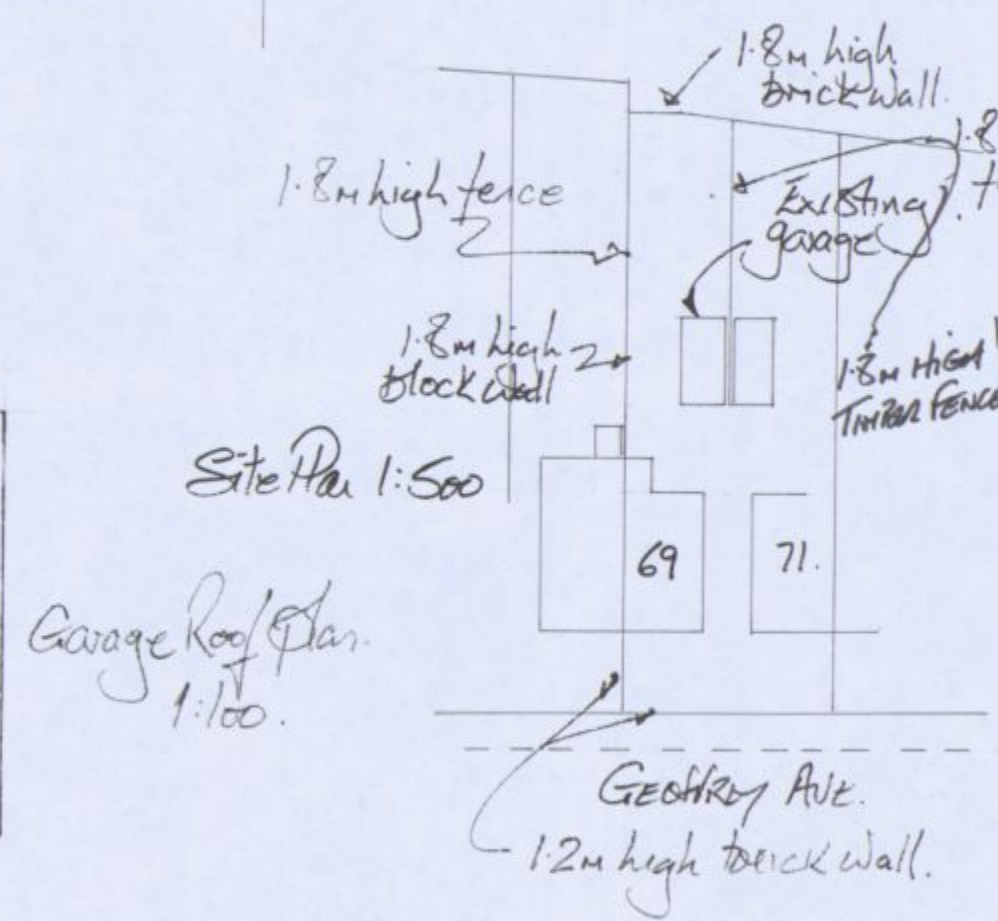
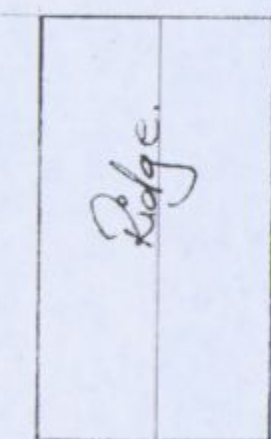


PERMIT

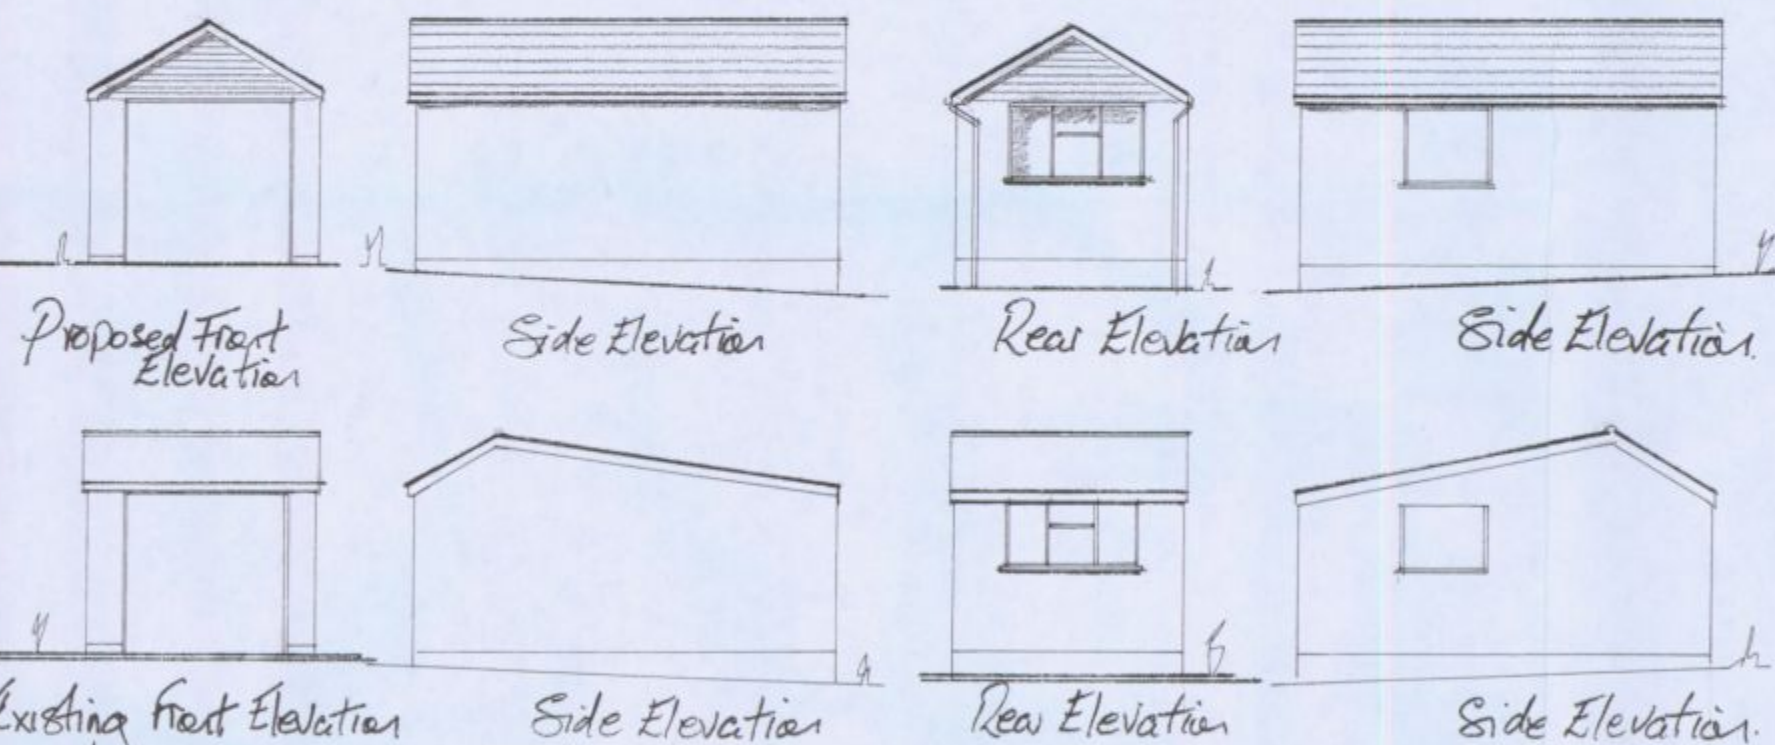

HAVANT BOROUGH COUNCIL
24 JUN 2019
RECEIVED

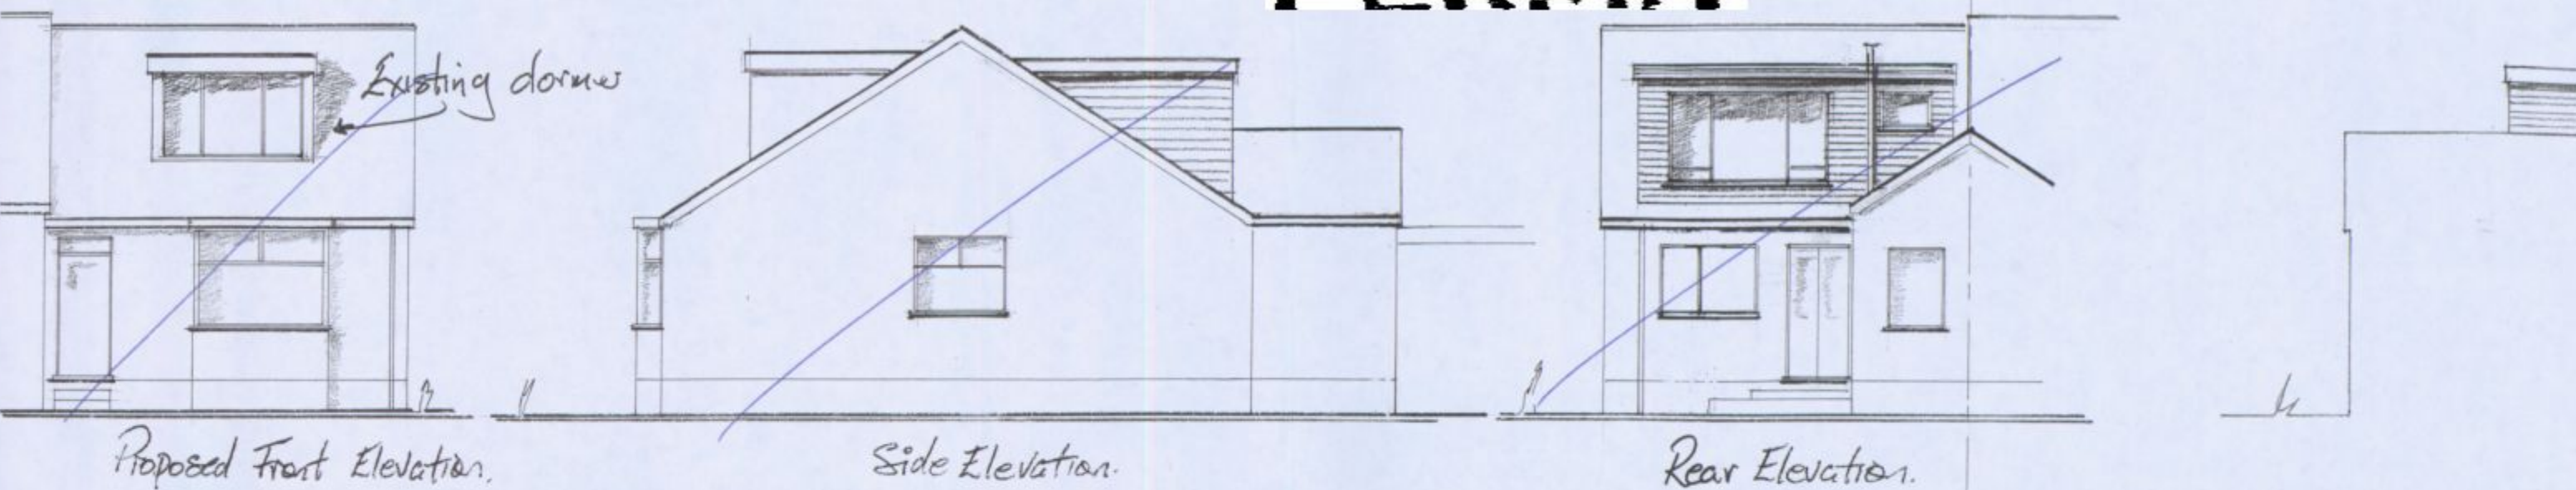