Roof Plan
1:100

HAVANT BOROUGH COUNCIL
DEVELOPMENT CONTROL
1 3 JUL 2010
RECEIVED

EXISTING PLAN

PROPOSED PLAN

REFUSE

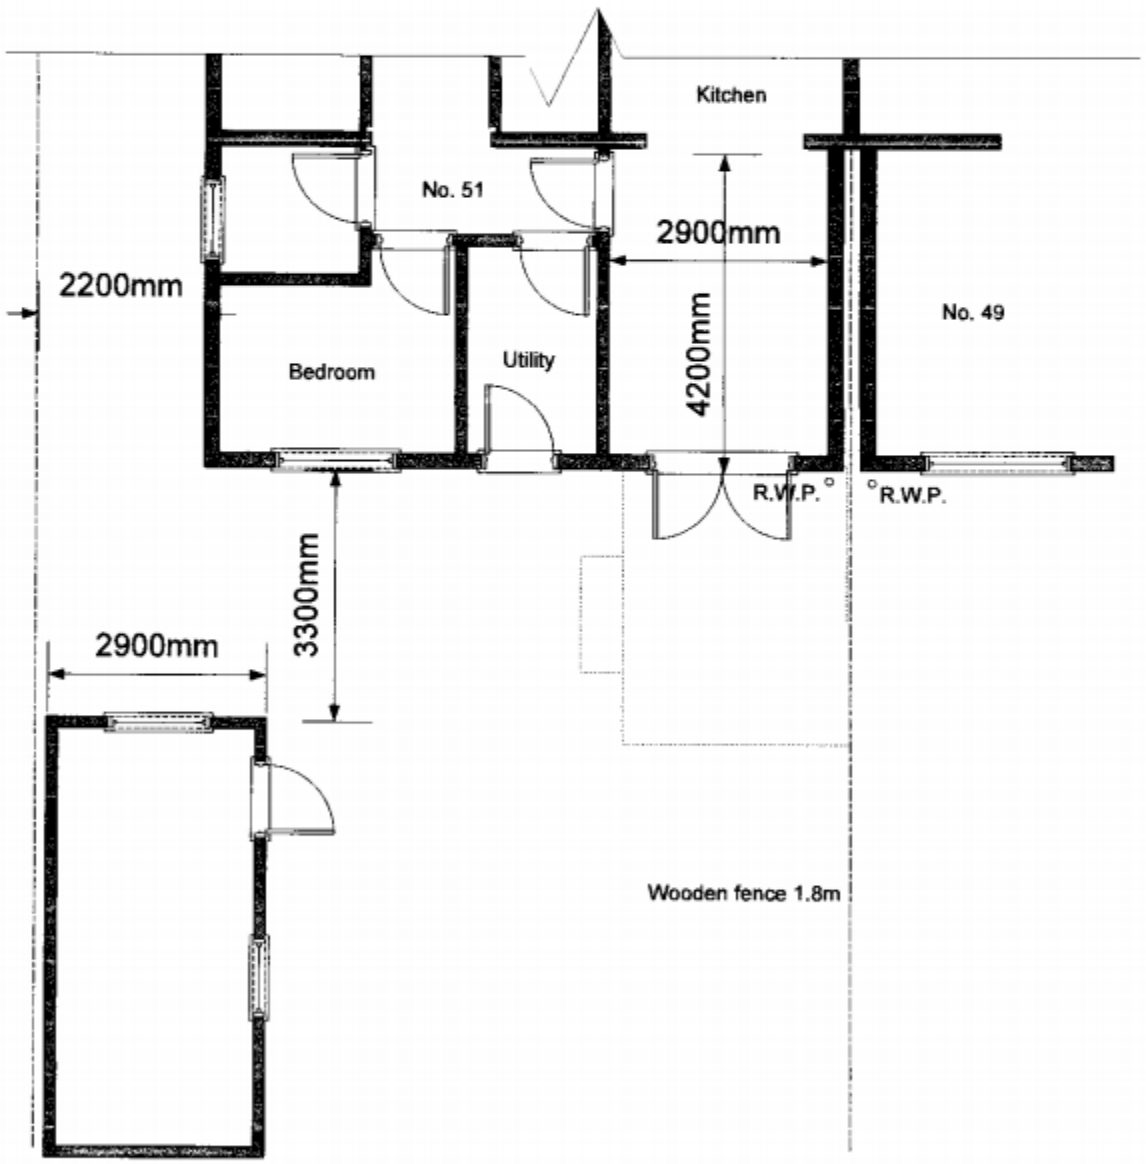


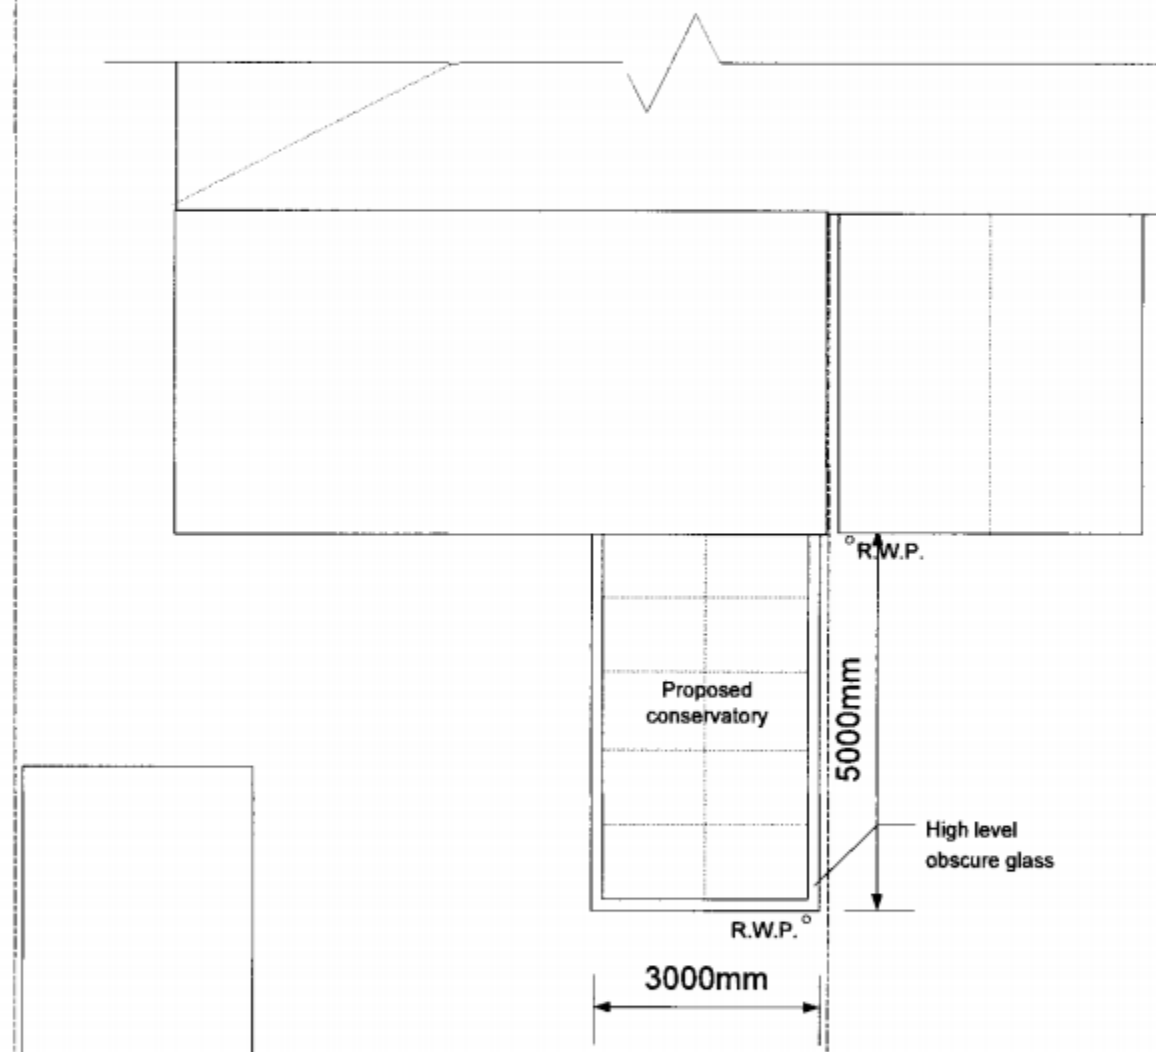


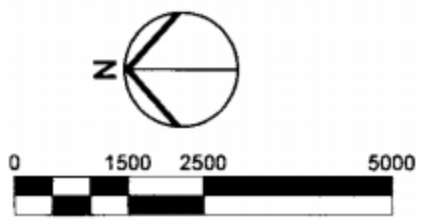


HSB Planning & Design
A Complete Planning Service

MR & MRS SACKMAN
51 HAZELTON WAY
HAVANT

PLANS PRODUCED FOR LOCAL AUTHORITY PLANNING APPROVAL ONLY. ALL DIMENSIONS ON SITE TO BE CHECKED BY CONTRACTOR PRIOR TO THE COMMENCEMENT OF WORK

| CONSERVATORY | SIZE | FSCM NO | DWG NO | REV |
|---|---|---|---|---|
| | A3 | | 01 | |
| 15/06/10 | SCALE 1:100 | | SHEET 1 OF 3 | |