Ordnance Survey®

OS Sitemap®

- 6ft high fence
- 6ft high brick wall
- 1m high brick wall

REFUSE

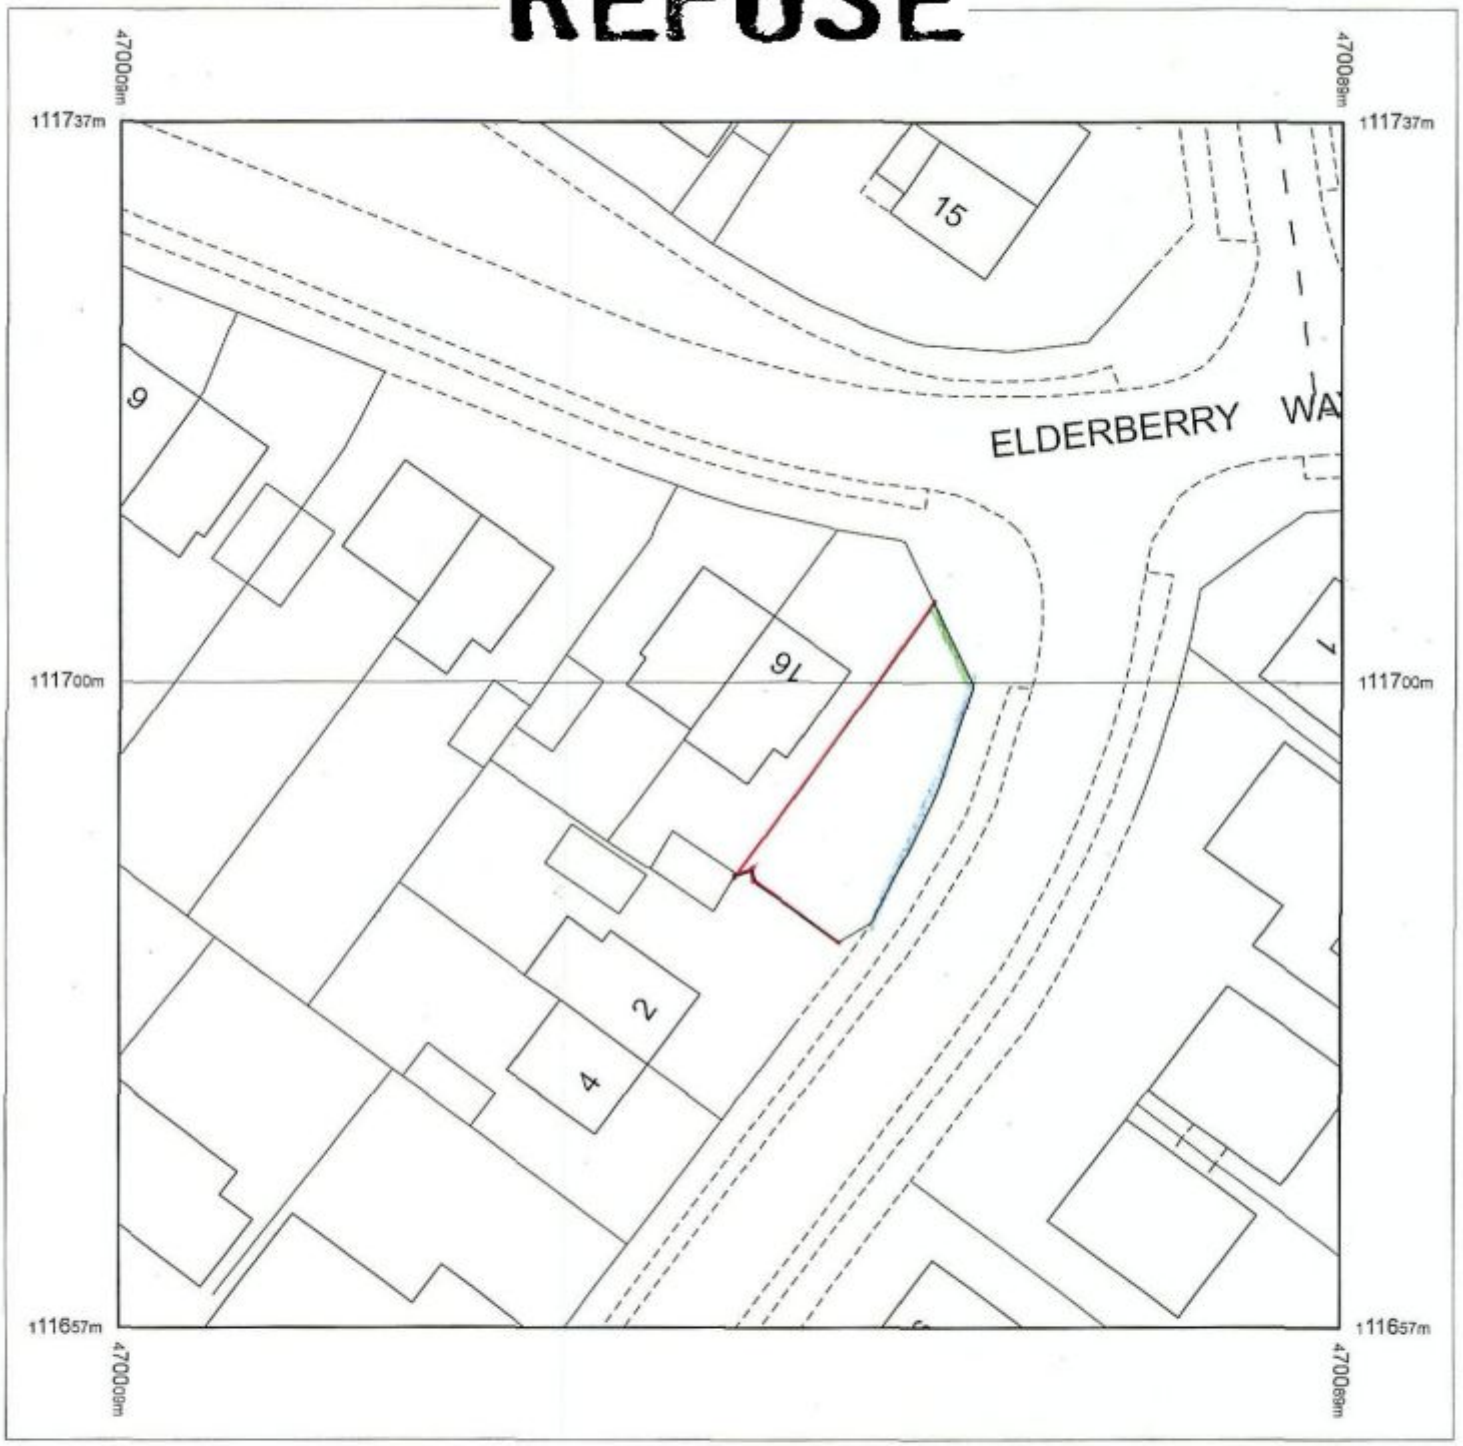

Produced 15.06.2010 from the Ordnance Survey National Geographic Database and incorporating surveyed revision available at this date. © Crown Copyright 2010.

Reproduction in whole or part is prohibited without the prior permission of Ordnance Survey.

Ordnance Survey, the OS Symbol and OS Sitemap are registered trademarks of Ordnance Survey, the national mapping agency of Great Britain.

The representation of a road, track or path is no evidence of a right of way.

The representation of features as lines is no evidence of a property boundary.

Part or all of this OS Sitemap is enlarged from mapping produced at one or more of the following scales: 1:1250, 1:2500, 1:10000.

Metres
0 5 10 15 20

Scale 1:500

Supplied by: **Outlet User**
Serial number: 00166100
Centre coordinates: 470049 111697

Further information can be found on the *OS Sitemap Information leaflet or the* Ordnance Survey web site: www.ordnancesurvey.co.uk

HAVANT BOROUGH COUNCIL
8 FEB 2011
RECEIVED